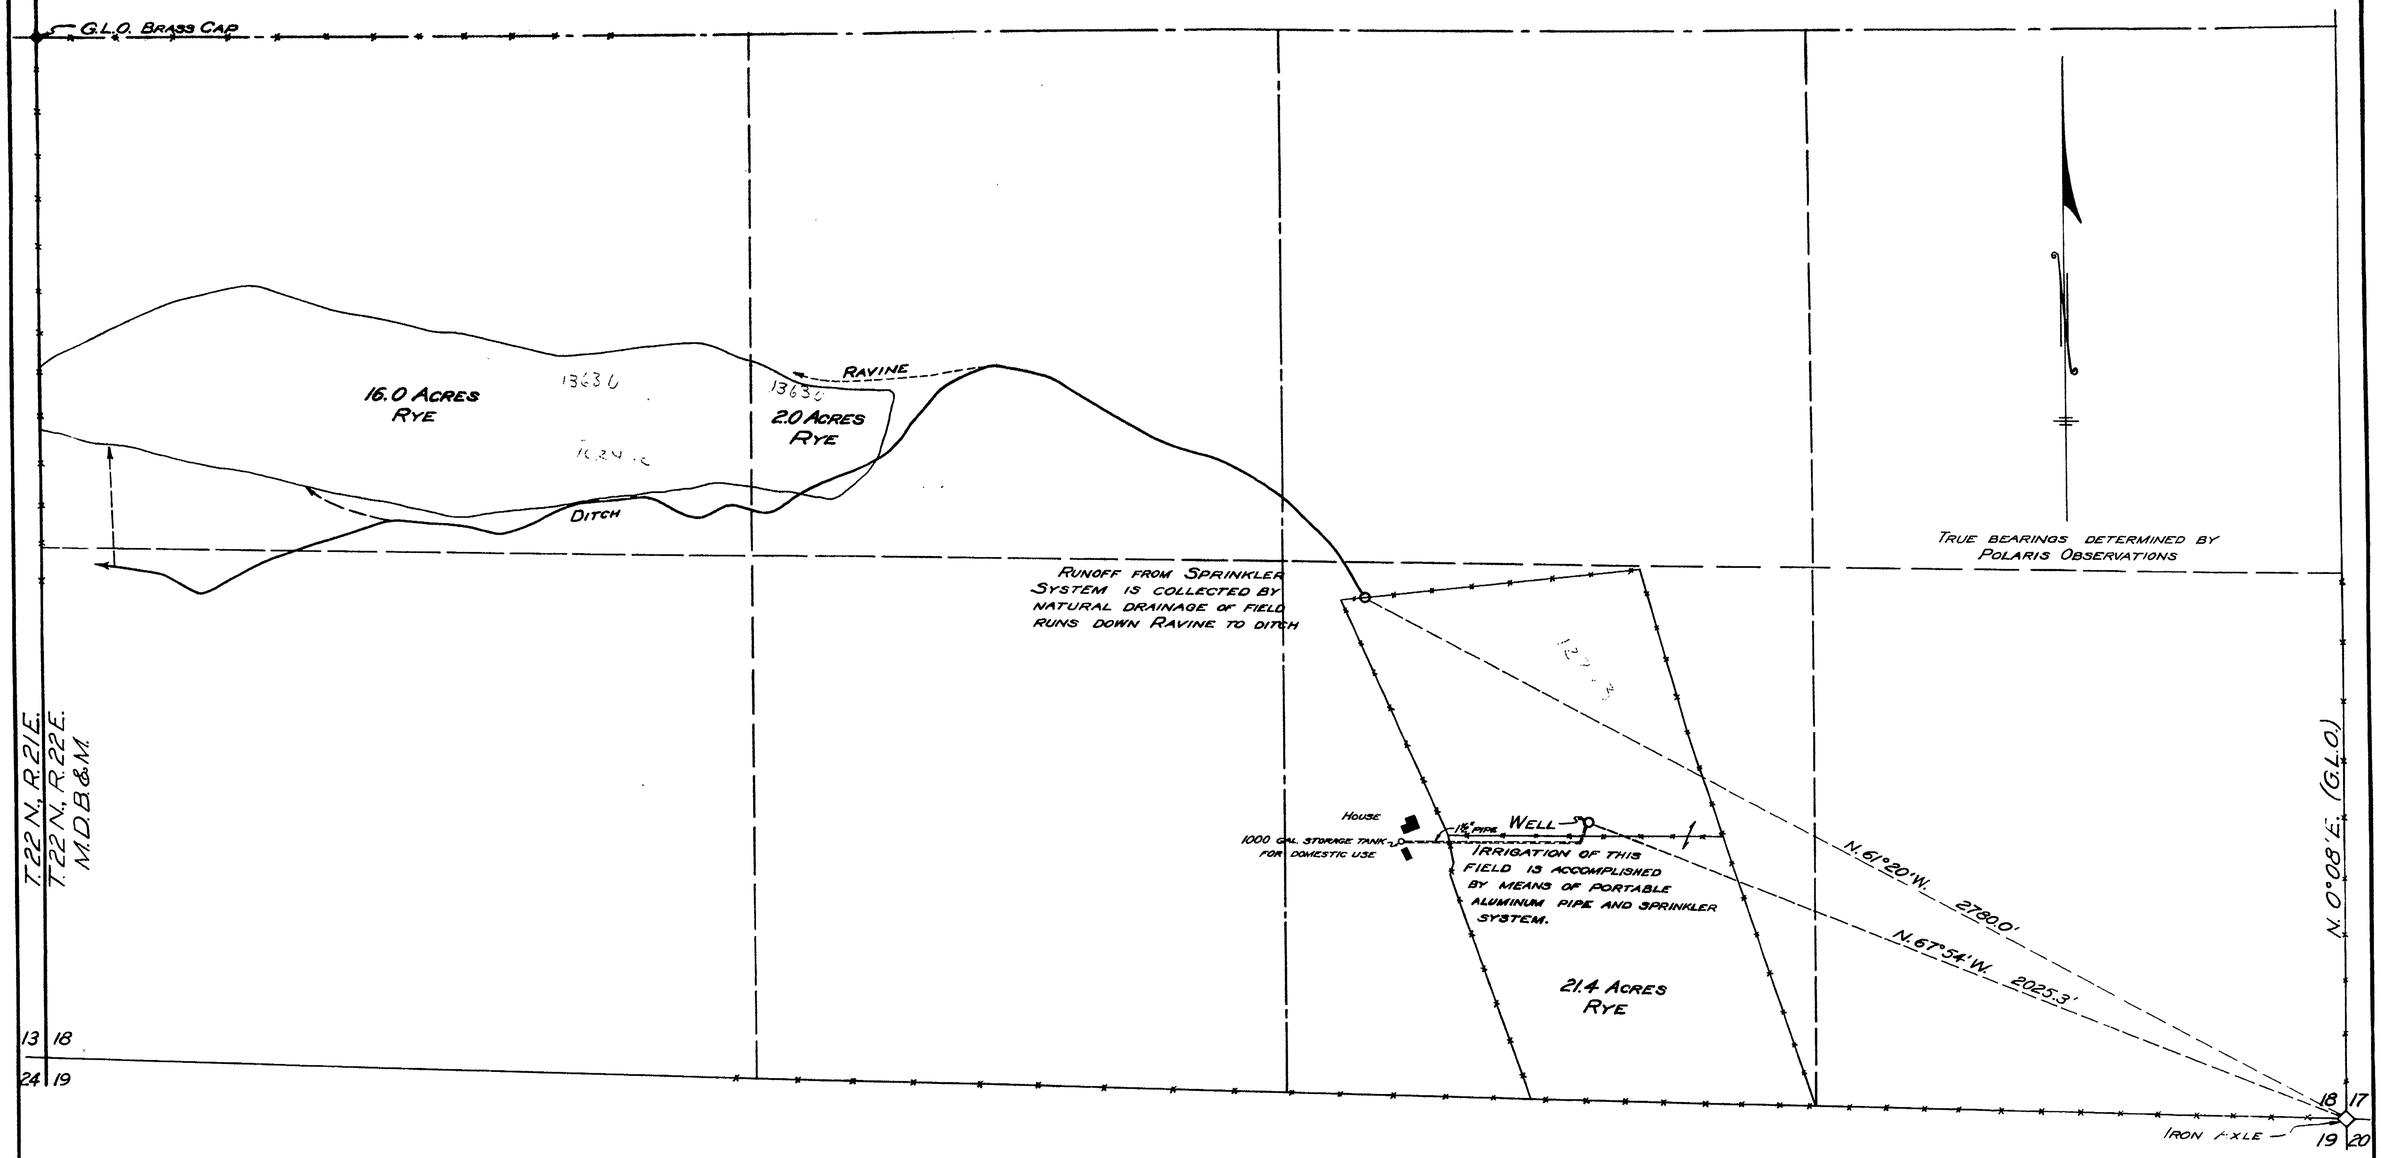

STATE OF NEVADA }
COUNTY OF ORMSBY } SS

I, WILLIAM J. JOHNSTONE, BEING FIRST DULY SWORN, DEPOSE AND SAY THAT THIS MAP CONSISTING OF ONE SHEET HAS BEEN CORRECTLY DRAWN TO THE DESIGNATED SCALE FROM FIELD NOTES OF A SURVEY MADE BY ME ON NOVEMBER 4, 1950, THAT IT TRULY REPRESENTS THE LOCATION AND EXTENT OF THE WORKS USED TO DIVERT WATER FROM AN UNDERGROUND SOURCE IN WASHOE COUNTY BY A.M. AND F.M. CROSBY AND JAMES F. BURKE FOR IRRIGATION AND DOMESTIC PURPOSES, THAT THE POINT OF DIVERSION, THE PLACE AND MANNER OF USE ARE FULLY DESIGNATED HEREON.

William J. Johnstone
STATE WATER RIGHT SURVEYOR

SUBSCRIBED AND SWORN TO BEFORE ME THIS 30TH DAY OF JAN. 1951.

C.E. Kirk
NOTARY PUBLIC IN AND FOR ORMSBY COUNTY, NEVADA

My Commission Expires July 6, 1953

SECTION	SUB-DIVISION	TWP.	RANGE	No. ACRES IRRIGATED	KIND OF CULTURE
18	SW¼SE¼	22 N.	22 E.	21.4	RYE
18	NW¼SW¼	"	"	16.0	RYE
18	NE¼SW¼	"	"	2.0	RYE
TOTAL ACRES IRRIGATED =				39.4	

SIZE AND GRADE OF DITCH

AVERAGE SIZE OF MAIN DITCH IS 8" WIDE AT AND 24" WIDE AT TOP AT 6" MAXIMUM DEPTH OF WATER. AVERAGE SLOPE IS 1 FOOT PER 1000 FEET, HOWEVER BOTH SIZE AND SLOPE VARY. LATERAL DITCHES WILL TAKE FULL FLOW OF MAIN DITCH.

Jan. 30, 1951

SCALE: 1 INCH = 200 FEET

200 100 50 0 200 400 600

13630 State No. 3638 Issued June 12, 1950 for 1.00 c.f.s.
12743 " 3588 Mar. 1, 1951 For 1.50 c.f.s.

MAP TO ACCOMPANY
PROOF OF BENEFICIAL USE
UNDER APPLICATION No. 12743 FOR
IRRIGATION AND DOMESTIC
BY
A.M. AND F.M. CROSBY AND J.F. BURKE
FROM
UNDERGROUND SOURCE
DECEMBER 7, 1950

FILE UNDER

12743-1363

MC LEOD-WALLACE-JOHNSTONE-ENGINEERING ~ CARSON CITY, NEV.