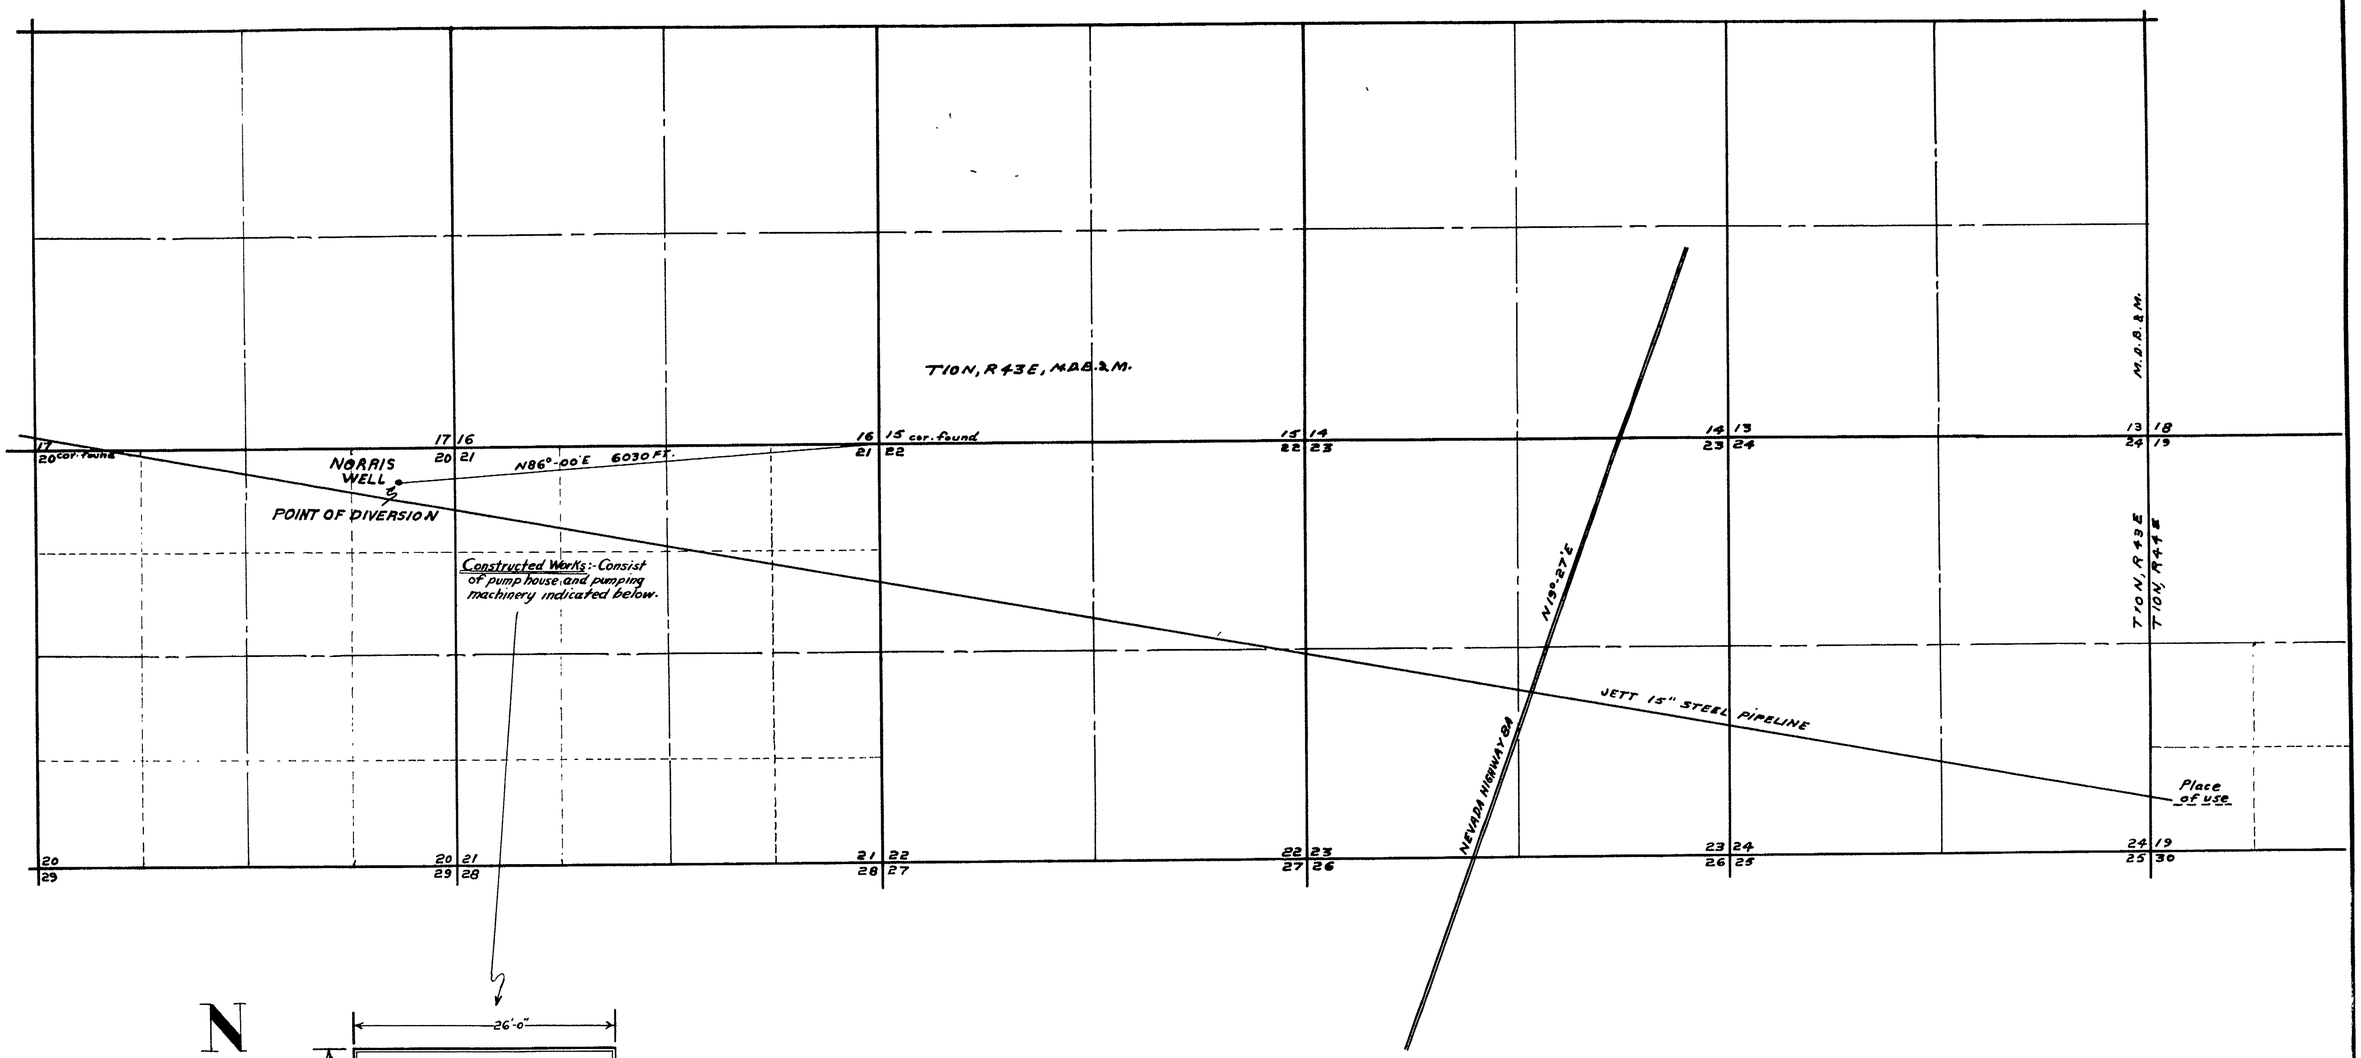

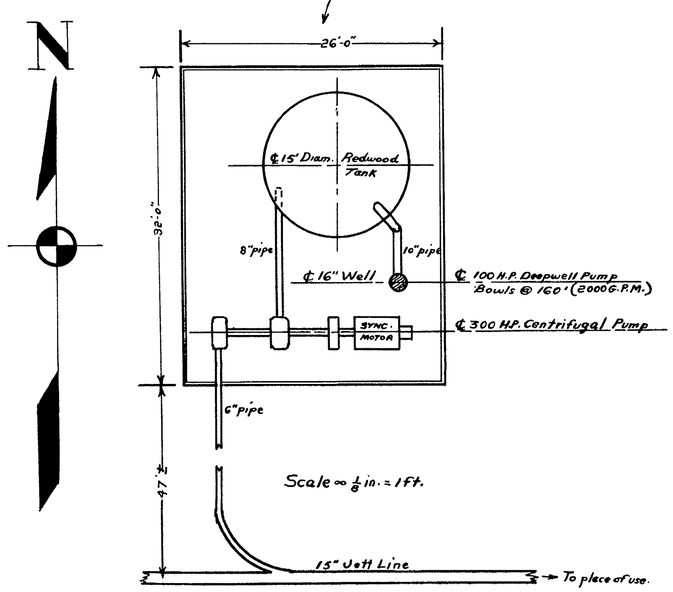

STATE OF NEVADA,
COUNTY OF NYE..... } S.S.

I, T.M. Cahill, being first duly sworn, depose and say that this map, consisting of one sheet, has been correctly drawn to the designated scale from field notes of a survey made by me between the 3 and 5 days of Nov. 1951, that it truly and correctly represents the location and extent of the works used to divert water from Norris Well in Nye County by Round Mountain Gold Dredging Corp. for Mining, Milling & domestic purposes; that the point of diversion, the location and size of the diverting channel or other conduit, the place and manner of use, and the location and names of of all other works or streams which are crossed by or connected with the said works are fully and correctly designated thereon.

T.M. Cahill

STATE WATER RIGHT SURVEYOR

Subscribed and sworn to before me this 16 day of November 1951.

Lucile R. Berg

NOTARY PUBLIC IN AND FOR NYE COUNTY, NEVADA.

FILED
Nov. 21, 1951.
STATE ENGINEER'S OFFICE

RECEIVED
1951
STATE ENGINEER'S OFFICE

SCALE: 1 IN. = 1000 FT.

0 500 1000 2000 3000 4000 FT.

Certificate 3751 Issued Jan. 21, 1952

MAP TO ACCOMPANY
PROOF OF BENEFICIAL USE
UNDER APPLICATION NO. 12768
FOR
MINING, MILLING, & DOMESTIC
BY
ROUND MOUNTAIN GOLD DREDGING CO.
FROM
NORRIS WELL

12768