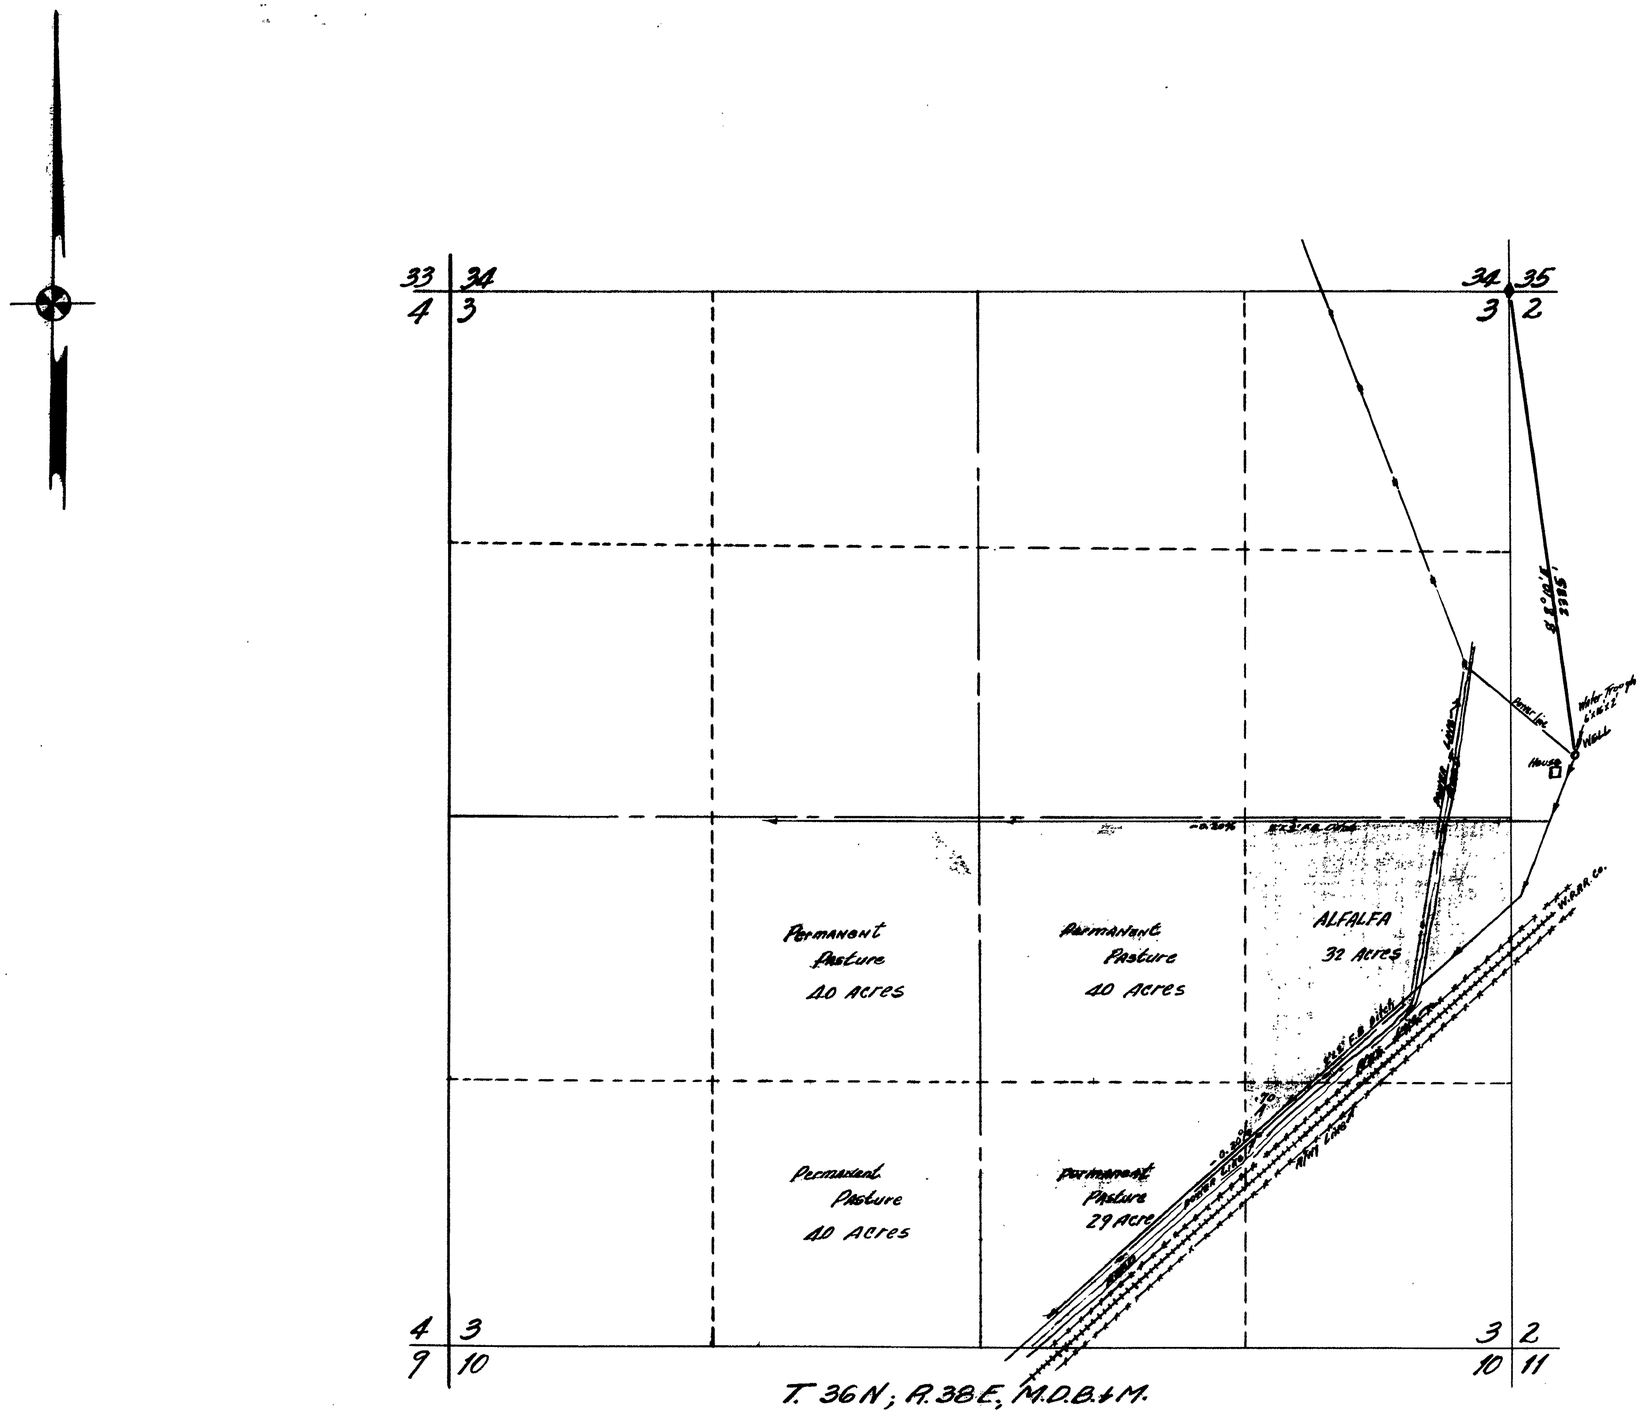

STATE OF NEVADA
COUNTY OF HUMBOLDT } SS

I, Richard M. Black, being first duly sworn, depose and say that this map, consisting of one sheet, has been correctly drawn to the designated scale from field Notes of a survey made by me between the 1st day of July and the 12th day of July 1954 that it truly and correctly represents the location and extent of the Works used to divert water from underground in Humboldt County by C.J. + Jack Kearns for irrigation purposes. Under Application No. 12834. That the point of diversion, the Location, size and Grades of the diverting Channel, Location and description of all measuring devices, the Location and extent of Lands owned or controlled by the Applicant upon which water applied for under Application No. 12834 is used together with the area and kind of culture in each 40-acre sub-division, and the Location and names of all other Works or streams which are crossed by or connected with said Works are fully and correctly designated thereon.

Richard M. Black
STATE WATER RIGHT surveyor

Subscribed and sworn to before me this 14th day of July 1954

James [illegible]
Notary Public in And for Humboldt County, Nevada

Certificate No. 4207 Issued Feb. 7, 1955

SCALE: 1-INCH = 400 ft.

SECTION	SUB-DIVISION	TOWNSHIP	RANGE	ESTIMATED ACREAGE	KIND OF CULTURE
3	NW¼-SE¼	36N	38E	40.0	P. Pasture
3	SW¼-SE¼	"	"	29.0	" "
3	NE¼-SE¼	"	"	32.0	ALFALFA
3	NE¼-SW¼	"	"	40.0	P. Pasture
3	SE¼-SW¼	"	"	40.0	" "
3	SE¼-SE¼	"	"	.70	ALFALFA

GRAND TOTAL AREA IRRIGATED = 181.7 ACRES

FILED
JUL 20 1954
STATE ENGINEER'S OFFICE

OFFICE STATE ENGINEER
JUL 20 '54
RECEIVED
ANS.

MAP

TO ACCOMPANY PROOF OF BENEFICIAL USE UNDER APPLICATION NO. 12834 FOR IRRIGATION BY C.J. + JACK KEARNS FROM UNDERGROUND

12834