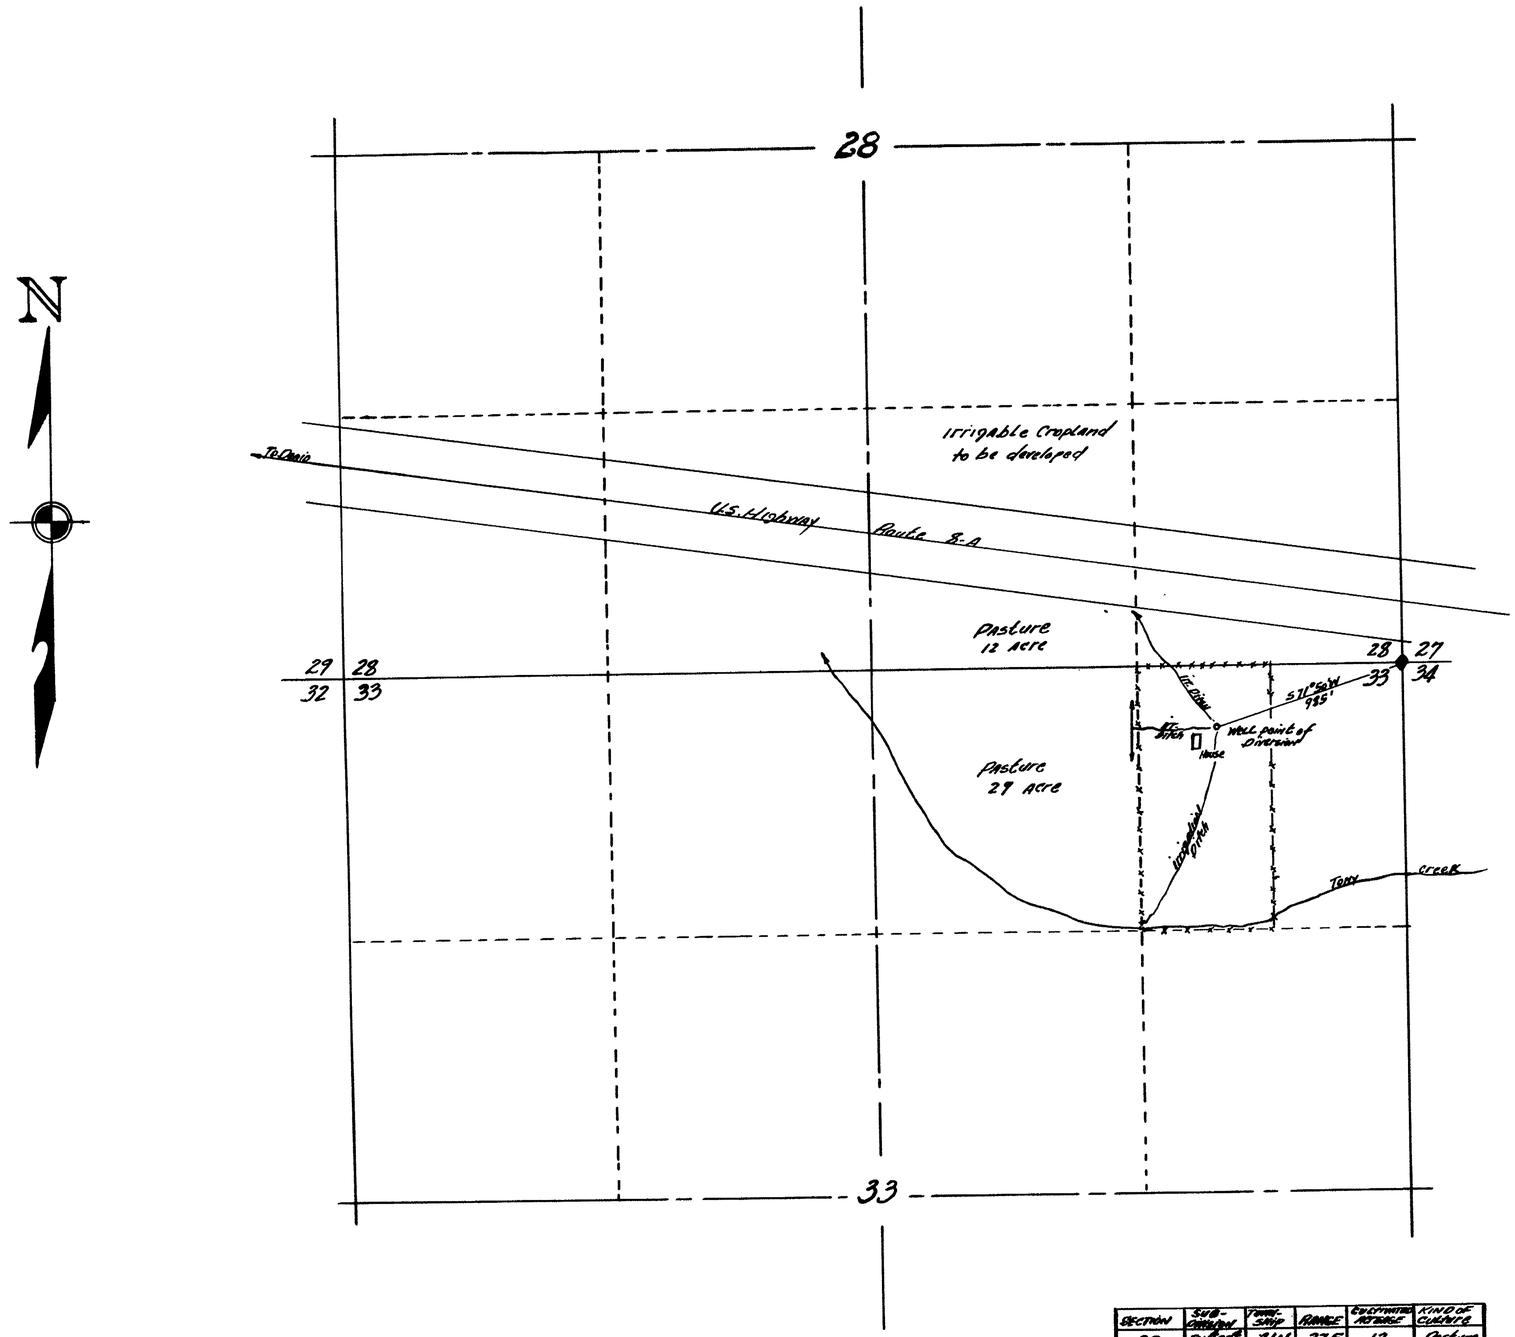

STATE OF NEVADA }
COUNTY OF HUMBOLDT } S.S.

I, Richard M. Black, being first duly sworn deposes and say that this map, consisting of one sheet, has been correctly drawn to the designated scale from field notes of a survey made by me between the 12th and 15th day of July 1954; that it truly and correctly represents the location and extent of the works used to divert water from underground in Humboldt County, by Jean A. Prentiss for irrigation purposes under Application No. 12914. That the point of diversion, the location, size and grades of the diverting channel, location and description of all measuring devices, the location and extent of lands owned by or controlled by the applicant upon which water applied for under Application No. 12914 is used, together with the area and kind of culture in each 40-acre sub-division, and the location and names of all other works or streams which are crossed by or connected with said works, are fully and correctly designated thereon.

Richard M. Black
STATE WATER RIGHT SURVEYOR

Subscribed and sworn to before me this 20th day of July 1954.

Dandon Leighton
Notary Public in and for Humboldt County, Nevada
My Comm. Expires: 9/6/57

SCALE: 1-IN. = 400 FT.

0 100 200 300 400 1200 2000 FT.

SECTION	SUB-DIVISION	TOWNSHIP	RANGE	ESTIMATED ACREAGE	KIND OF CULTURE
28	SW¼-SE¼	41N	37E	12	Pasture
33	NW¼-NE¼	41N	37E	29	Pasture

Total Area Irrigated = 41.0 Acres

Certificate No. 4208 Issued Feb. 7, 1955

FILED
JUL 21 1954
STATE ENGINEER'S OFFICE

OFFICE STATE ENGINEER
JUL 21 54
RECEIVED

MAP

TO ACCOMPANY PROOF OF BENEFICIAL USE UNDER APPLICATION NO. 12914 FOR IRRIGATION BY JEAN A. PRENTISS FROM UNDERGROUND

12914