SECTION	SUB-DIVISION	TOWNSHIP	RANGE	CULTIVATED ACREAGE	DESCRIPTION OF CULTURE	DATE OF FIRST CULTURE
7	NW¼NW¼	23N	64E.	33.0	Irrigated Pasture	
"	NE¼NW¼	"	"	40.0	"	
"	SW¼NW¼	"	"	36.4	"	
"	SE¼NW¼	"	"	39.2	"	
"	NW¼SW¼	"	"	39.2	"	
"	NE¼SW¼	"	"	32.4	"	
"	SW¼SW¼	"	"	40.0	"	
"	SE¼SW¼	"	"	30.1	"	
13	NW¼NE¼	23N.	63E	40.0	"	
"	NE¼NE¼	"	"	40.0	"	
"	SW¼NE¼	"	"	40.0	"	
"	SE¼NE¼	"	"	40.0	"	
"	NW¼SE¼	"	"	40.0	"	
"	NE¼SE¼	"	"	40.0	"	
"	SW¼SE¼	"	"	40.0	"	
"	SE¼SE¼	"	"	40.0	"	
			TOTAL	610.3	ACRES.	

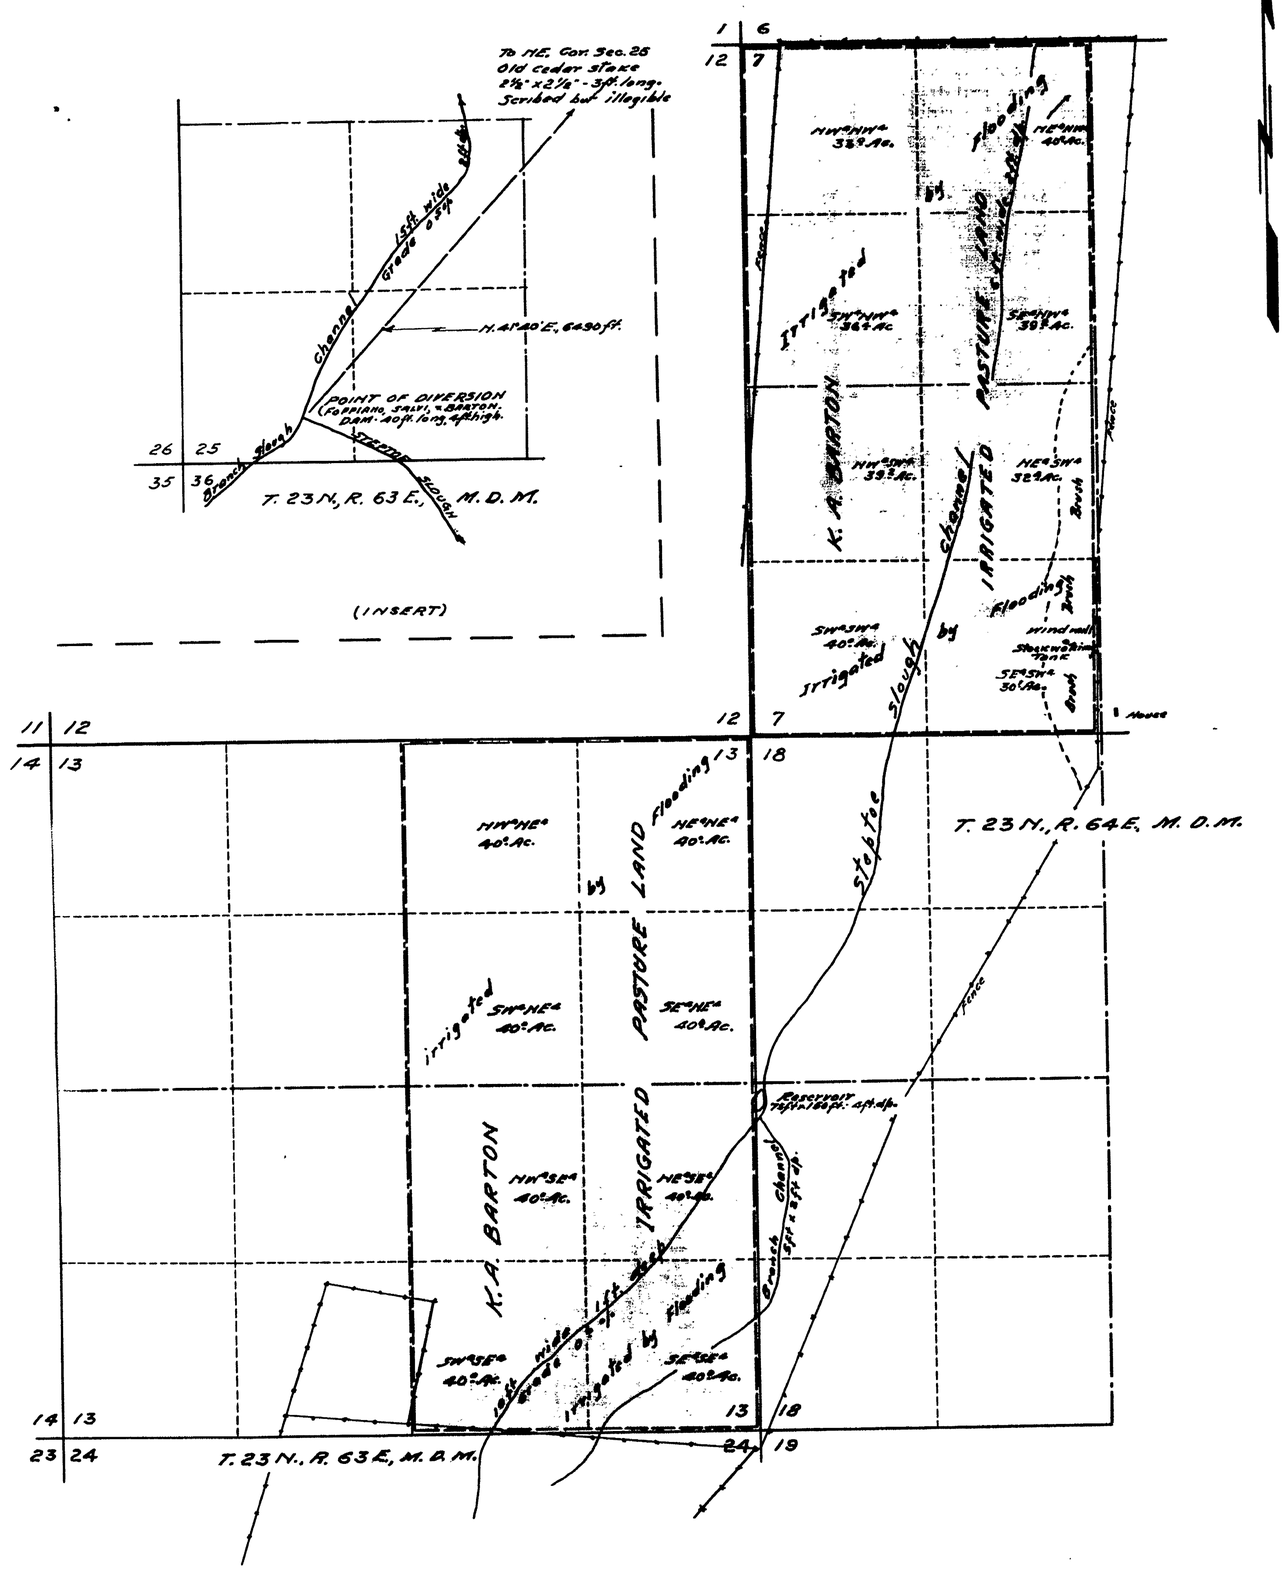

STATE OF NEVADA }
County of White Pine } ss.

I, Robert W. Millard, being first duly sworn, depose and say that this map, consisting of one sheet, has been correctly drawn to the designated scale from field notes of a survey made by me between the 15th and 17th days of October, 1952; that it truly and correctly represents the works used to divert water from STEPTOE SLOUGH in White Pine County by K.A. BARTON for irrigation purposes under Application No. 12925. That the point of diversion, the location, size and grades of the diverting channel, location and description of all measuring devices, the location and extent of the lands owned or controlled by the applicant upon which water applied for under Application No. 12925 is used, together with the area and kind of culture in each 40-acre subdivision, and the location and names of all other works or streams which are crossed by or connected with said works are fully and correctly designated thereon.

R. W. Millard
State Water Right Surveyor.

Subscribed and sworn to before me this 28th day of October, 1952.

F. W. Millard
Notary Public in and for White Pine County, Nevada.
My Commission expires December 22, 1953.

0' 500' 1000' 2000'
SCALE 1 IN. = 600 FT.

Certificate No. 3925 Issued Feb. 20, 1953

FILED
Nov. 10, 1952
STATE ENGINEER'S OFFICE

OFFICE STATE ENGINEER
NOV 10 1952
RECEIVED
ANS.

MAP
TO ACCOMPANY PROOF OF
BENEFICIAL USE
UNDER APPLICATION NO. 12925
FOR IRRIGATION BY K.A. BARTON
FROM STEPTOE SLOUGH
SURVEYED OCT. 16, 1952. BY F.W. MILLARD & SON. ELY, NEVADA.

12925

12925