SECTION	SUB-DIVISION	TOWNSHIP	RANGE	CULTIVATED ACREAGE	DESCRIPTION OF CULTURE	DATE OF FIRST CULTIVATION
25	NE¼SE¼	21 N.	63 E	22.8	Irrigated Pasture	
"	SW¼SE¼	"	"	12.1	"	
"	SE¼SE¼	"	"	40.0	"	
30	Lot 3	"	64 E	10.3	"	
"	Lot 4	"	"	3.9	"	
36	NW¼NE¼	"	63 E	31.8	Meadow	
"	NE¼NE¼	"	"	40.0	"	
"	SW¼NE¼	"	"	40.0	"	
"	NE¼SW¼	"	"	36.0	"	
"	SE¼SW¼	"	"	40.0	"	
"	NW¼SE¼	"	"	40.0	"	
"	SW¼SE¼	"	"	38.7	"	
TOTAL SHEET NO. 1 - 355.6 ACRES.						

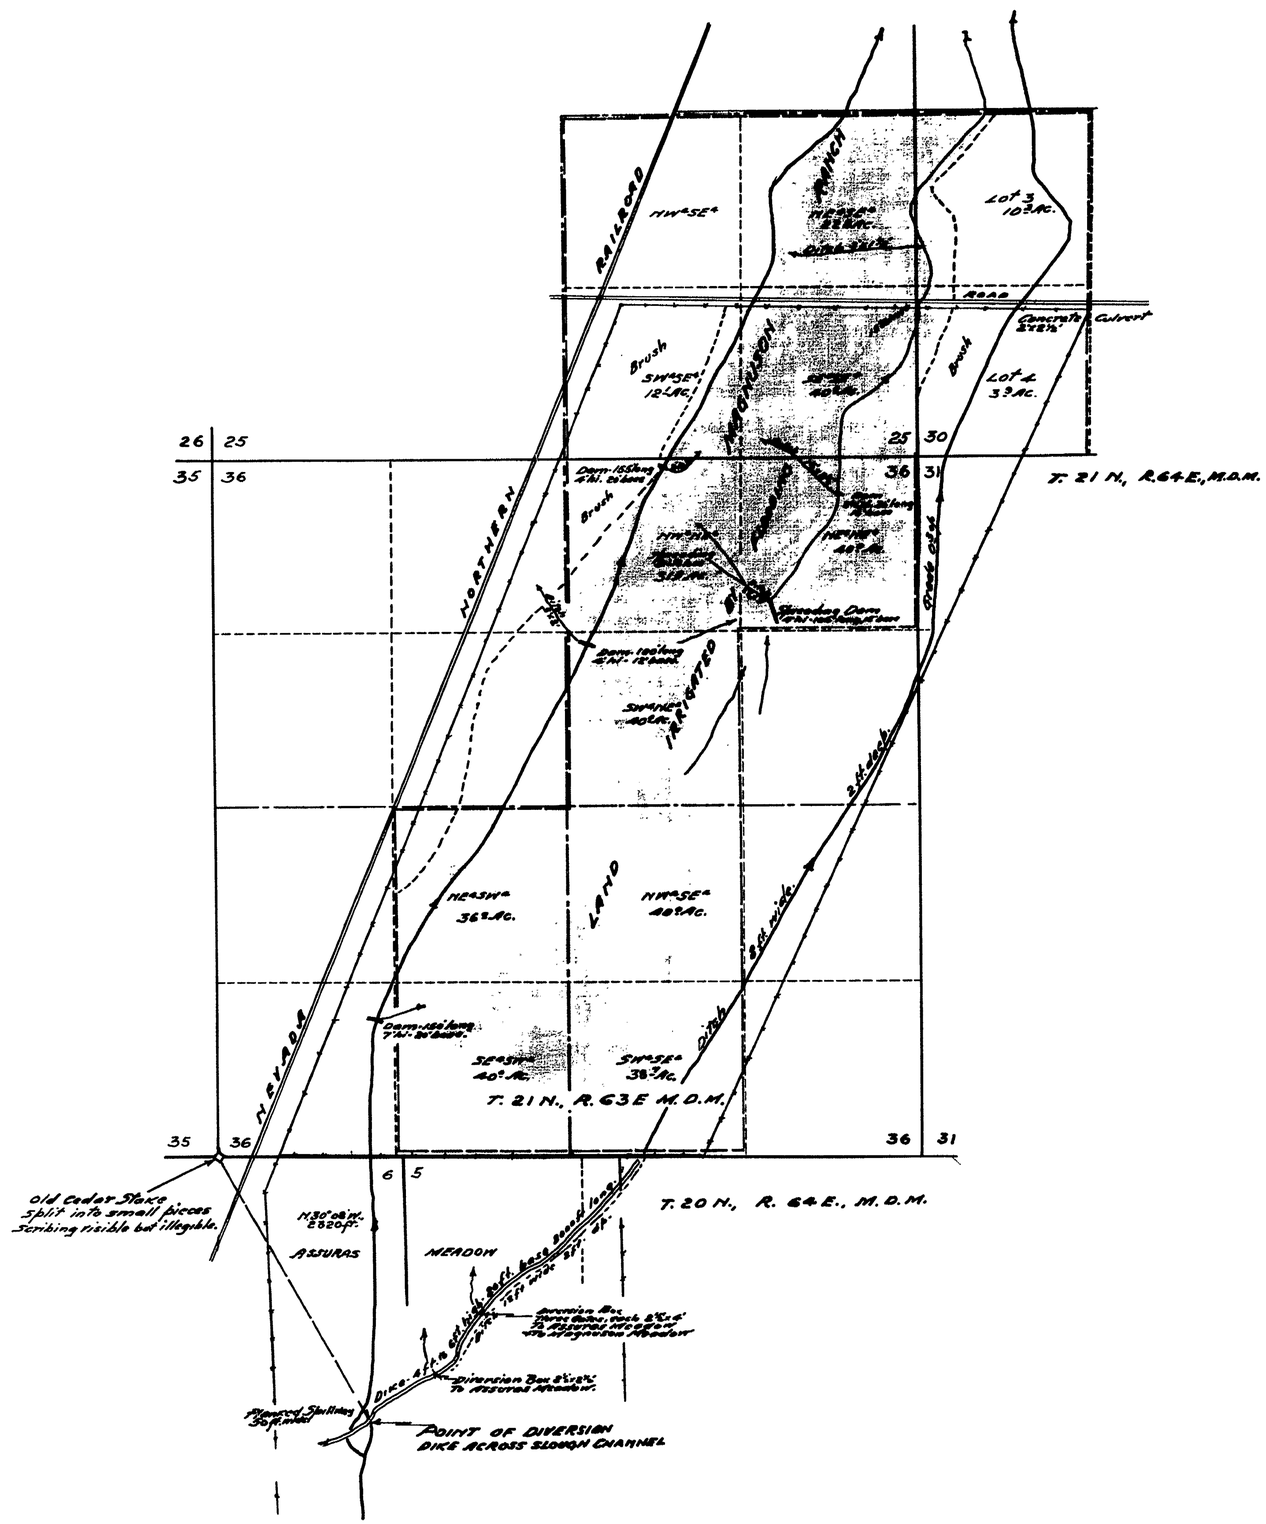

STATE OF NEVADA }
County of White Pine } ss.

I, Robert W. Millard, being first duly sworn, depose and say that this map, consisting of two sheets, has been correctly drawn to the designated scale from field notes of a survey, made by me between the 15th and 28th days of October, 1952; that it truly and correctly represents the works used to divert water from STEPTOE SLOUGH in White Pine County by MAGNUSON RANCH for irrigation purposes under Application No. 12927. That the point of diversion, the location, size and grades of the diverting channel, location and description of all measuring devices, the location and extent of the lands owned or controlled by the applicant upon which water applied for under Application No. 12927 is used, together with the area and kind of culture in each 40-acre subdivision, and the location and names of all other works or streams which are crossed by or connected with said works are fully and correctly designated thereon.

R. W. Millard
State Water Right Surveyor.

Subscribed and sworn to before me this 30th day of October, 1952.

F. W. Millard
Notary Public in and for White Pine County, Nevada.
My Commission expires December 22, 1953.

0' 500' 1000' 2000'
SCALE 1-IN.= 600 FT.

Certificate No. 3927 Issued Feb. 20, 1953

FILED
Nov. 10, 1952

OFFICE STATE ENGINEER
NOV 17 1952
RECEIVED

SHEET NO. 1 OF TWO SHEETS

MAP
TO ACCOMPANY PROOF OF
BENEFICIAL USE
UNDER APPLICATION NO. 12927
FOR IRRIGATION BY MAGNUSON RANCH
FROM STEPTOE SLOUGH
SURVEYED OCT. 17 & 27, 1952 - BY - F. W. MILLARD & SON
ELY, NEVADA.

12927

SECTION	SUB-DIVISION	TOWNSHIP	RANGE	CULTIVATED ACREAGE	DESCRIPTION OF CULTURE	DATE OF FIRST CULTURE
24	SE¼NE¼	21 N.	63 E	3.9	Irrigated Pasture	
19	LOT 1	"	64 E	5.7	"	
"	LOT 2	"	"	14.4	"	
30	LOT 1	"	"	17.3	"	
"	LOT 2	"	"	18.0	"	
TOTAL SHEET NO. 2				59.3	ACRES.	
TOTAL SHEET NO. 1				355.6	ACRES.	
TOTAL IRRIGATED				414.9	ACRES.	

T. 21 N., R. 63 E., M.D.M.

T. 21 N., R. 64 E., M.D.M.

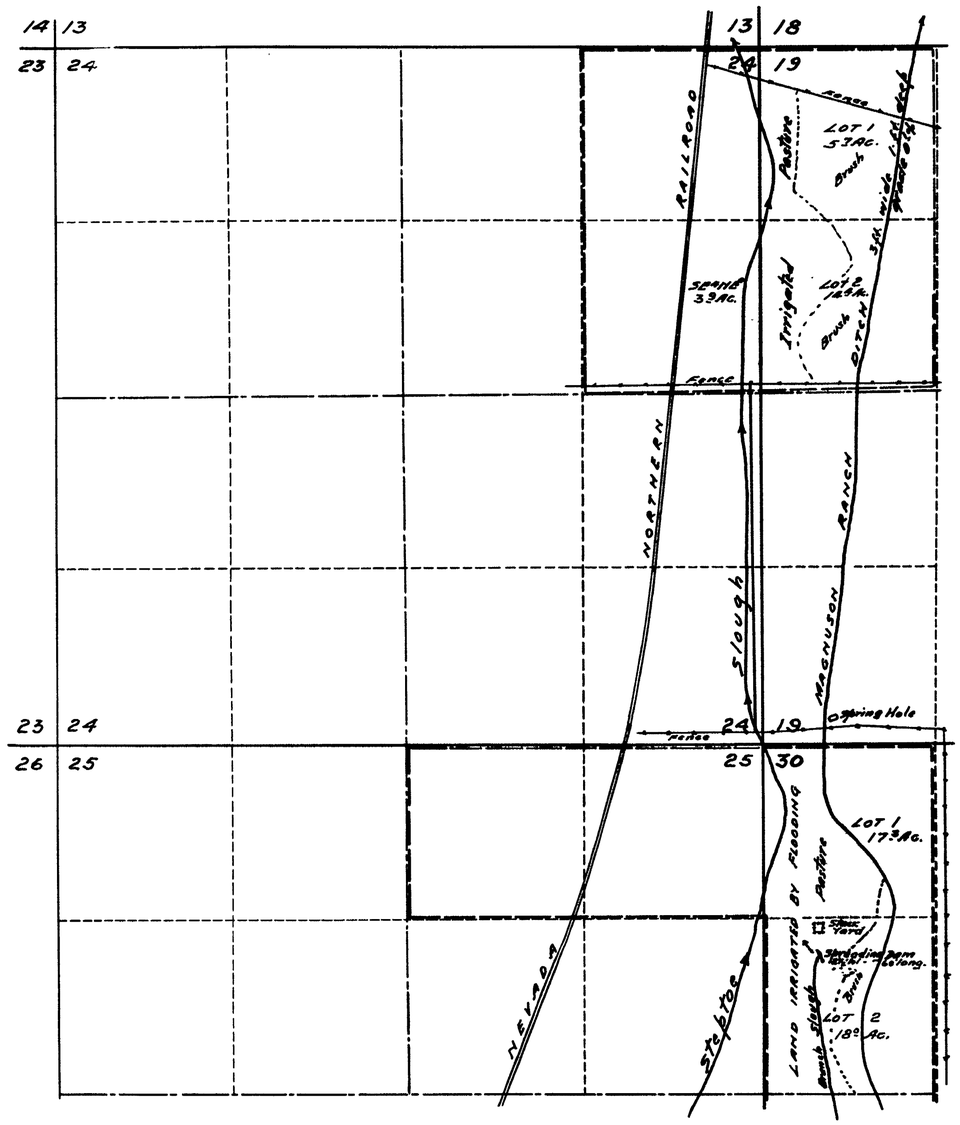

0' 500' 1000' 2000'

SCALE 1-IN.=600 FT.

Certificate No. 3927 Issued Feb. 20, 1953

FILED
Nov. 10, 1952

OFFICE STATE ENGINEER
NOV 1952

SHEET NO. 2 OF TWO SHEETS.

MAP
TO ACCOMPANY PROOF OF
BENEFICIAL USE
UNDER APPLICATION NO. 12927
FOR IRRIGATION BY MAGNUSON RANCH
FROM STEPTOE SLOUGH

SURVEYED OCT. 17 & 27, 1952. -BY- F.W. MILLARD & SON.
ELY, NEVADA.

12927