MAP TO ACCOMPANY PROOF OF BENEFICIAL USE UNDER APPLICATION No. 13043

FOR IRRIGATION

BY LELAND HENDRIX "AND" ALBERT S. GUBLER

FROM WHITE RIVER SLOUGHS

SURVEYED OCT. 12-13, 1949. BY F.W. MILLARD & SON. ELY, NEVADA.

13043

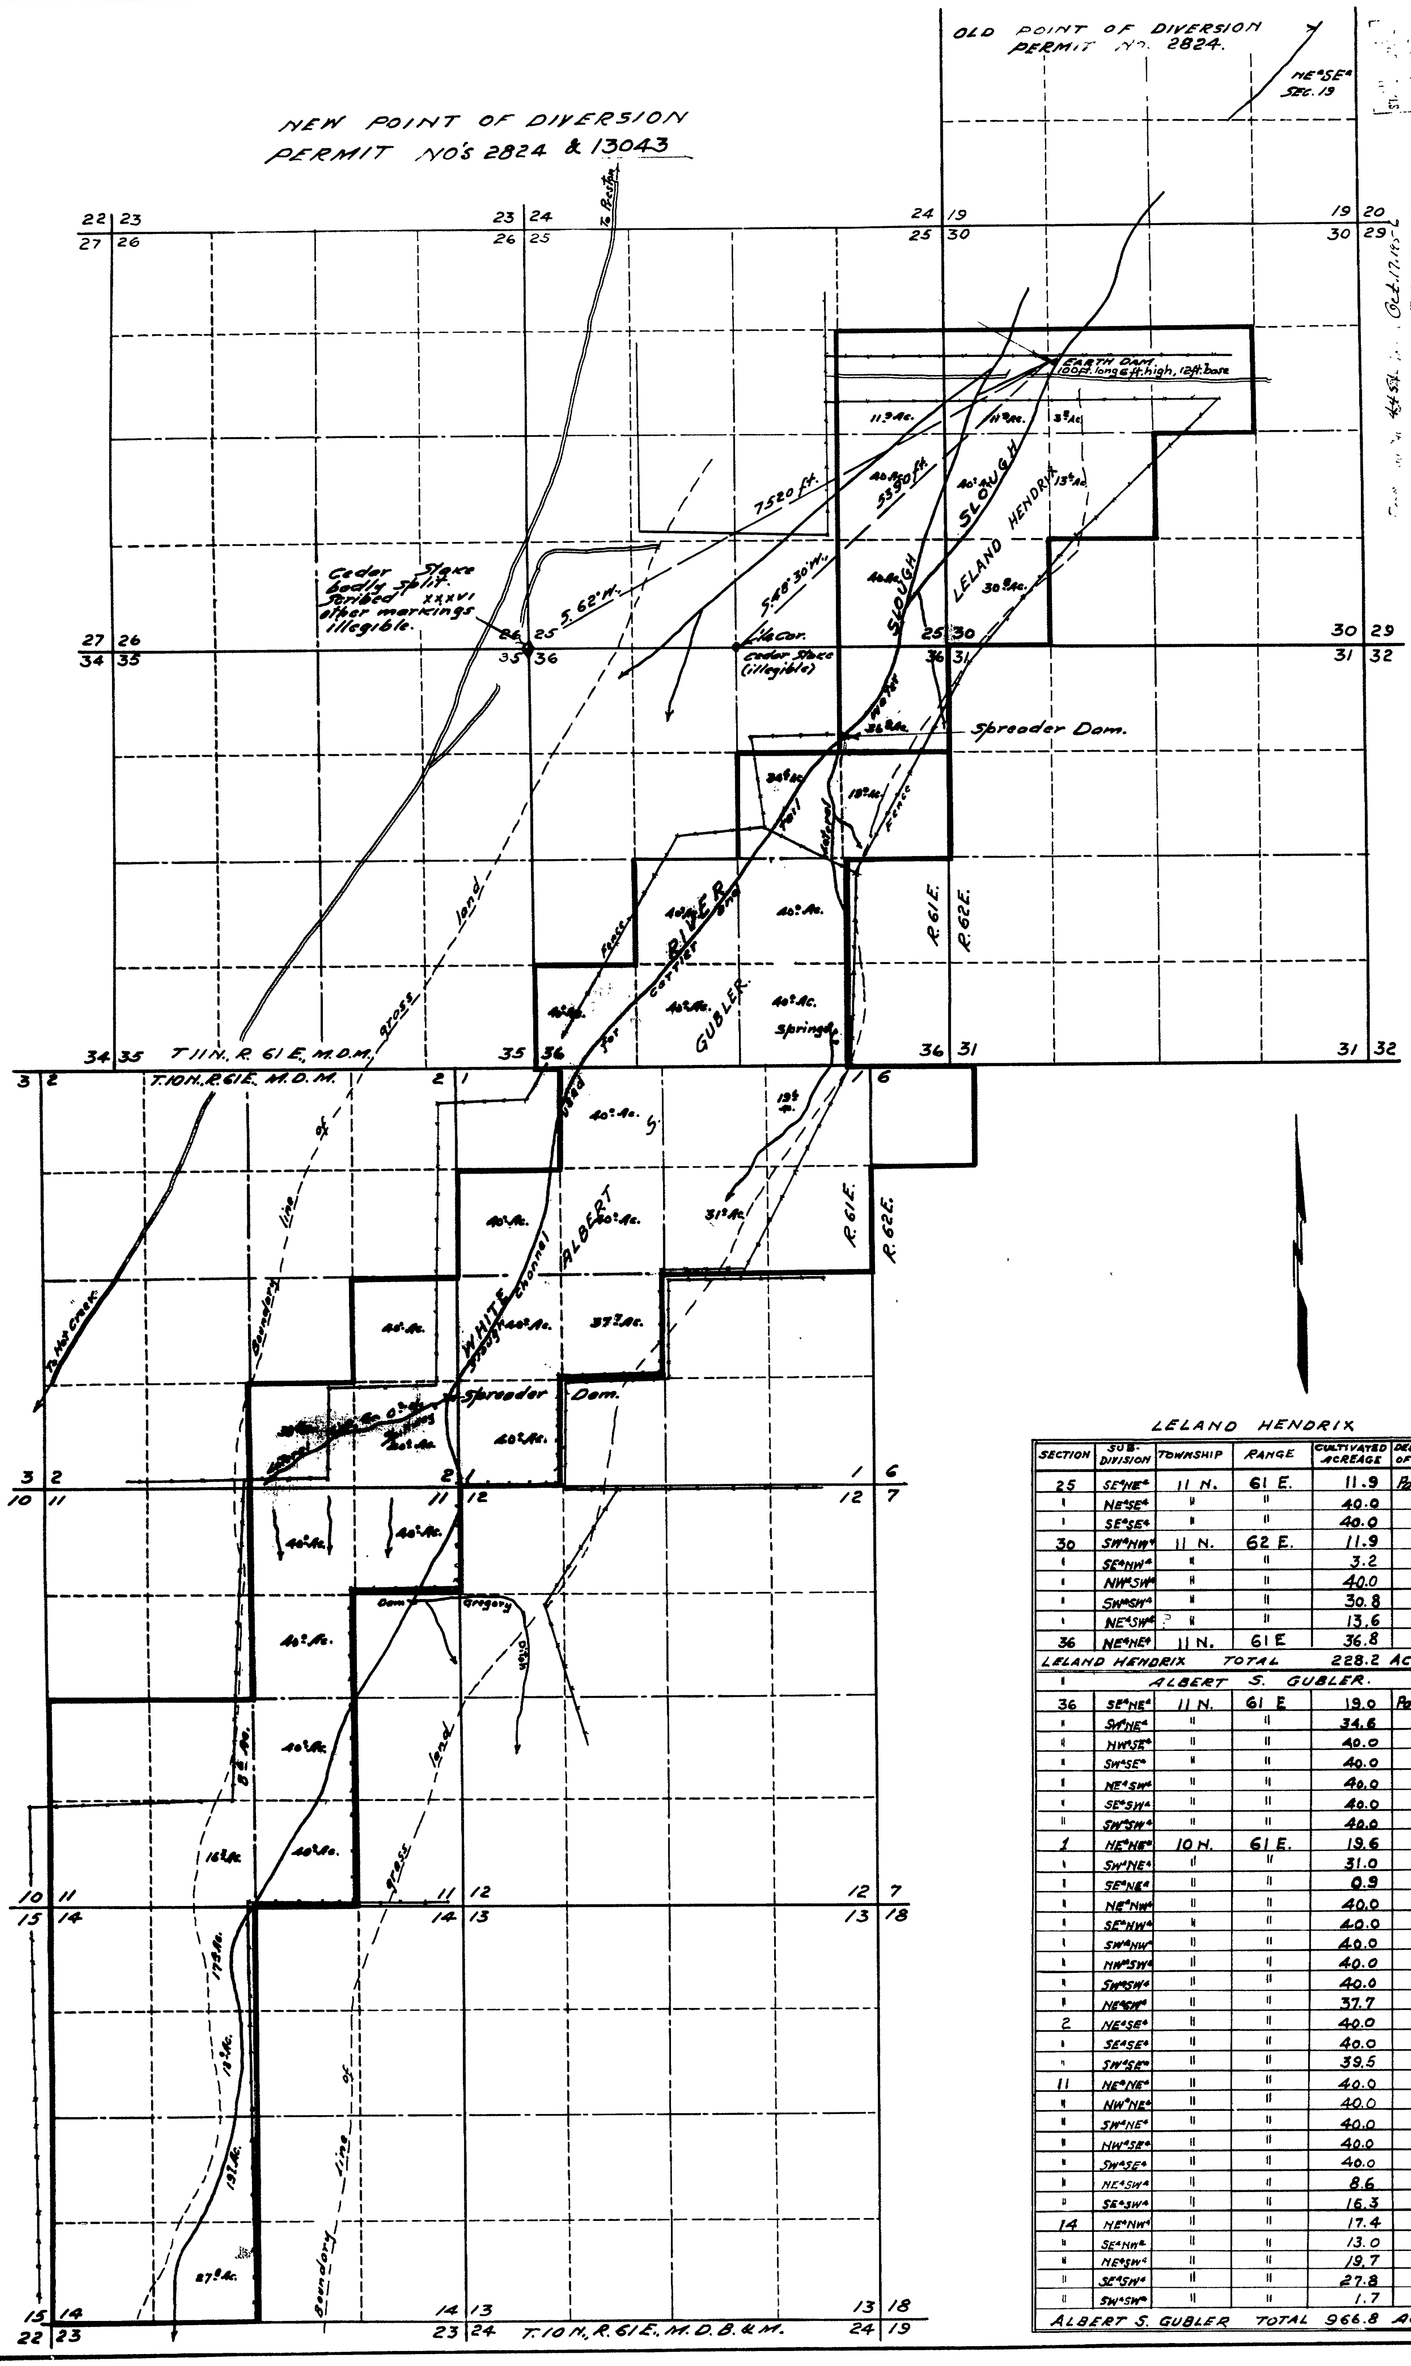

STATE OF NEVADA
County of White Pine } ss.

I, Robert W. Millard, being first duly sworn, depose and say that this map, consisting of one sheet, has been correctly drawn to the designated scale from field notes of a survey made under my direction and supervision between the October 12th and October 14th, 1949; that it truly and correctly represents the location and extent of the works used to divert water from WHITE RIVER SLOUGHS in White Pine County by ALBERT S. GUBLER and LELAND HENDRIX; that it truly and correctly represents the diversion, the location size and grades of the diverting channel, location and description of all measuring devices, the location and extent of the lands owned or controlled by the applicants upon which water applied for under application No. 13043 is used, together with the area and kind of culture in each 40-acre subdivision, and the location and names of all other works or streams which are crossed by or connected with the said works as fully and correctly designated thereon.

(Sgd.) R. W. Millard
State Water Right Surveyor.

Subscribed and sworn to before me this 30th day of October, 1954. Appointment
My Commission expires Dec. 22, 1957. Notary Public in and for White Pine County, Nevada.

LELAND HENDRIX

SECTION	SUB-DIVISION	TOWNSHIP	RANGE	CULTIVATED ACREAGE	DESCRIPTION OF CULTURE	DATE OF FIRST CULTURE
25	SE¼NE¼	11 N.	61 E.	11.9	Pasture	
"	NE¼SE¼	"	"	40.0	"	
"	SE¼SE¼	"	"	40.0	"	
30	SW¼NW¼	11 N.	62 E.	11.9	"	
"	SE¼NW¼	"	"	3.2	"	
"	NW¼SW¼	"	"	40.0	"	
"	SW¼SW¼	"	"	30.8	"	
"	NE¼SW¼	"	"	13.6	"	
36	NE¼NE¼	11 N.	61 E	36.8	"	
LELAND HENDRIX TOTAL				228.2 ACRES.		
"	ALBERT S. GUBLER.					
36	SE¼NE¼	11 N.	61 E	19.0	Pasture	
"	SW¼NE¼	"	"	34.6	"	
"	NW¼SE¼	"	"	40.0	"	
"	SW¼SE¼	"	"	40.0	"	
"	NE¼SW¼	"	"	40.0	"	
"	SE¼SW¼	"	"	40.0	"	
"	SW¼SW¼	"	"	40.0	"	
1	NE¼NE¼	10 N.	61 E.	19.6	"	
"	SW¼NE¼	"	"	31.0	"	
"	SE¼NE¼	"	"	0.9	"	
"	NE¼NW¼	"	"	40.0	"	
"	SE¼NW¼	"	"	40.0	"	
"	SW¼NW¼	"	"	40.0	"	
"	NW¼SW¼	"	"	40.0	"	
"	SW¼SW¼	"	"	40.0	"	
"	NE¼SW¼	"	"	37.7	"	
2	NE¼SE¼	"	"	40.0	"	
"	SE¼SE¼	"	"	40.0	"	
"	SW¼SE¼	"	"	39.5	"	
11	NE¼NE¼	"	"	40.0	"	
"	NW¼NE¼	"	"	40.0	"	
"	SW¼NE¼	"	"	40.0	"	
"	NW¼SE¼	"	"	40.0	"	
"	SW¼SE¼	"	"	40.0	"	
"	NE¼SW¼	"	"	8.6	"	
"	SE¼SW¼	"	"	16.3	"	
14	NE¼NW¼	"	"	17.4	"	
"	SE¼NW¼	"	"	13.0	"	
"	NE¼SW¼	"	"	19.7	"	
"	SE¼SW¼	"	"	27.8	"	
"	SW¼SW¼	"	"	1.7	"	
ALBERT S. GUBLER TOTAL				966.8 ACRES.		