SEC.	SUBDIV'N	TWP.	RGE	CULTIV'D ACREAGE	CULTURE	DATE FIRST CULTURE
2	SW¼ SW¼	46N.	69E.	0.8		
"	SE¼ SW¼	"	"	33.0		
"	NE¼ SW¼	"	"	2.0		
"	SW¼ SE¼	"	"	4.5		
11	NW¼ NW¼	"	"	22.0		
"	NE¼ NW¼	"	"	30.0		
"	SW¼ NW¼	"	"	31.0		
"	SE¼ NW¼	"	"	1.0		
"	NW¼ NE¼	"	"	1.0		
"	NW¼ SW¼	"	"	20.0		
"	SW¼ SW¼	"	"	1.5		
10	SE¼ NE¼	"	"	3.5		
"	NE¼ SE¼	"	"	32.0		
"	NW¼ SE¼	"	"	1.5		
"	SW¼ SE¼	"	"	6.0		
"	SE¼ SE¼	"	"	25.0		
	TOTAL			214.8		

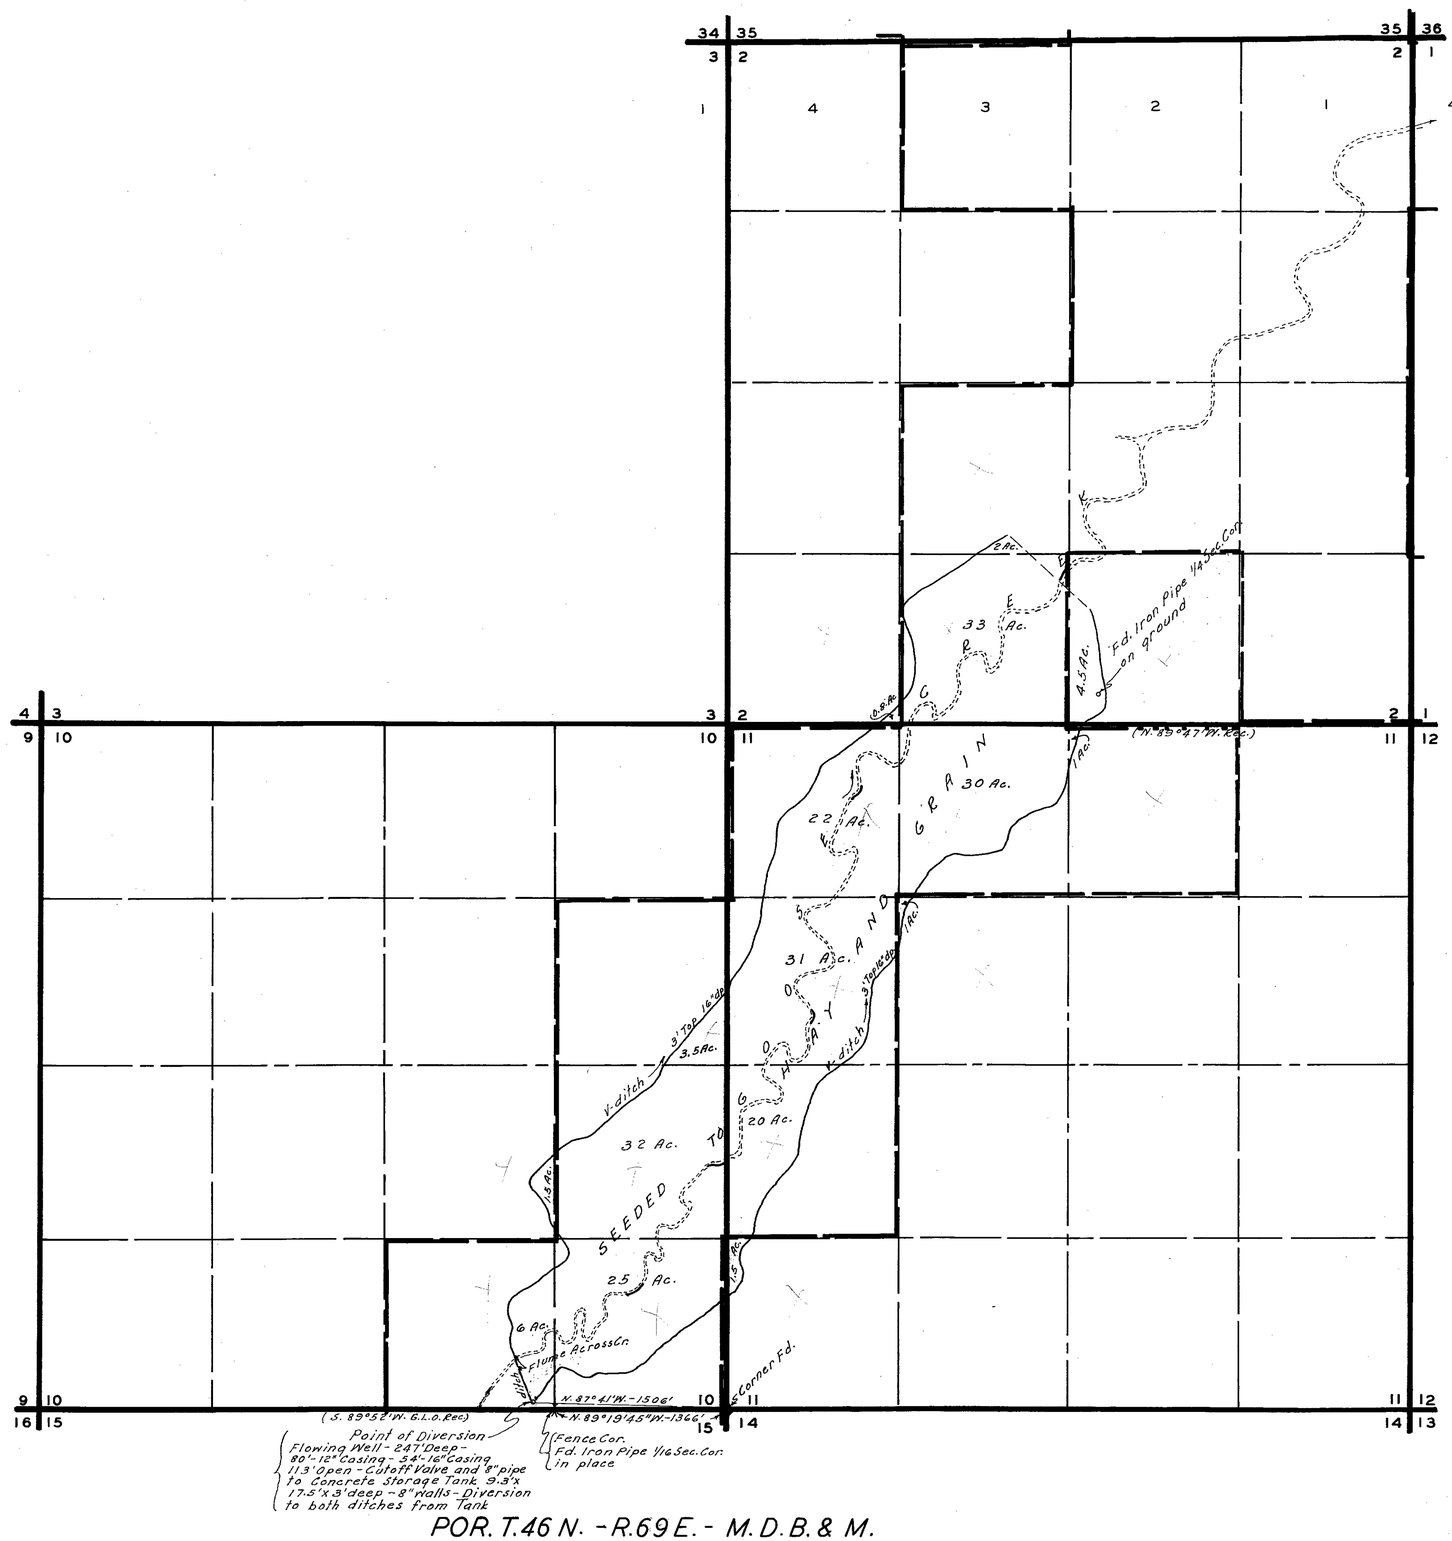

POR. T.46 N. - R.69 E. - M.D.B.& M.

STATE OF NEVADA }
COUNTY OF ELKO } S.S.

I, W. H. Settelmeyer, being first duly sworn, depose and say that this map, consisting of one sheet, has been correctly drawn to the designated scale from field notes of a survey made by me on the 27th day of May, 1950; That it truly and correctly represents the proposed location and extent of the works to be used to divert water from underground sources in Elko County, by C.E. & D.C. Elquist, for irrigation and domestic purposes; That the proposed point of diversion, the approximate location and size of the diverting channel, all reservoirs or basins; the locations and names of all other works which will cross or connect with the proposed works, and the boundary of all lands showing by 40-acre subdivisions the areas proposed to be irrigated, are fully and correctly designated thereon.

W. H. Settelmeyer
State Water Right Surveyor

Subscribed and sworn to before me this 31st day of May, 1950

Nile Taber
Notary Public in and for Elko County, Nevada
My commission expires Jan 17, 1951

N

GRAPHIC SCALE IN HUNDRED FEET
3 2 1 0 1 2 3 5 7 9 12 15 21
SCALE - 1" = 600'

Certificate No. 4289 Issued Feb. 13, 1950

L.H. Taylor

FILED
JUNE 5, 1950
STATE ENGINEER'S OFFICE

MAP
TO ACCOMPANY APPLICATION Nº 13117
TO
APPROPRIATE WATER FOR IRRIGATION
BY
C.E. ELQUIST & D.C. ELQUIST
FROM
UNDERGROUND SOURCES
IN
ELKO, COUNTY

13117