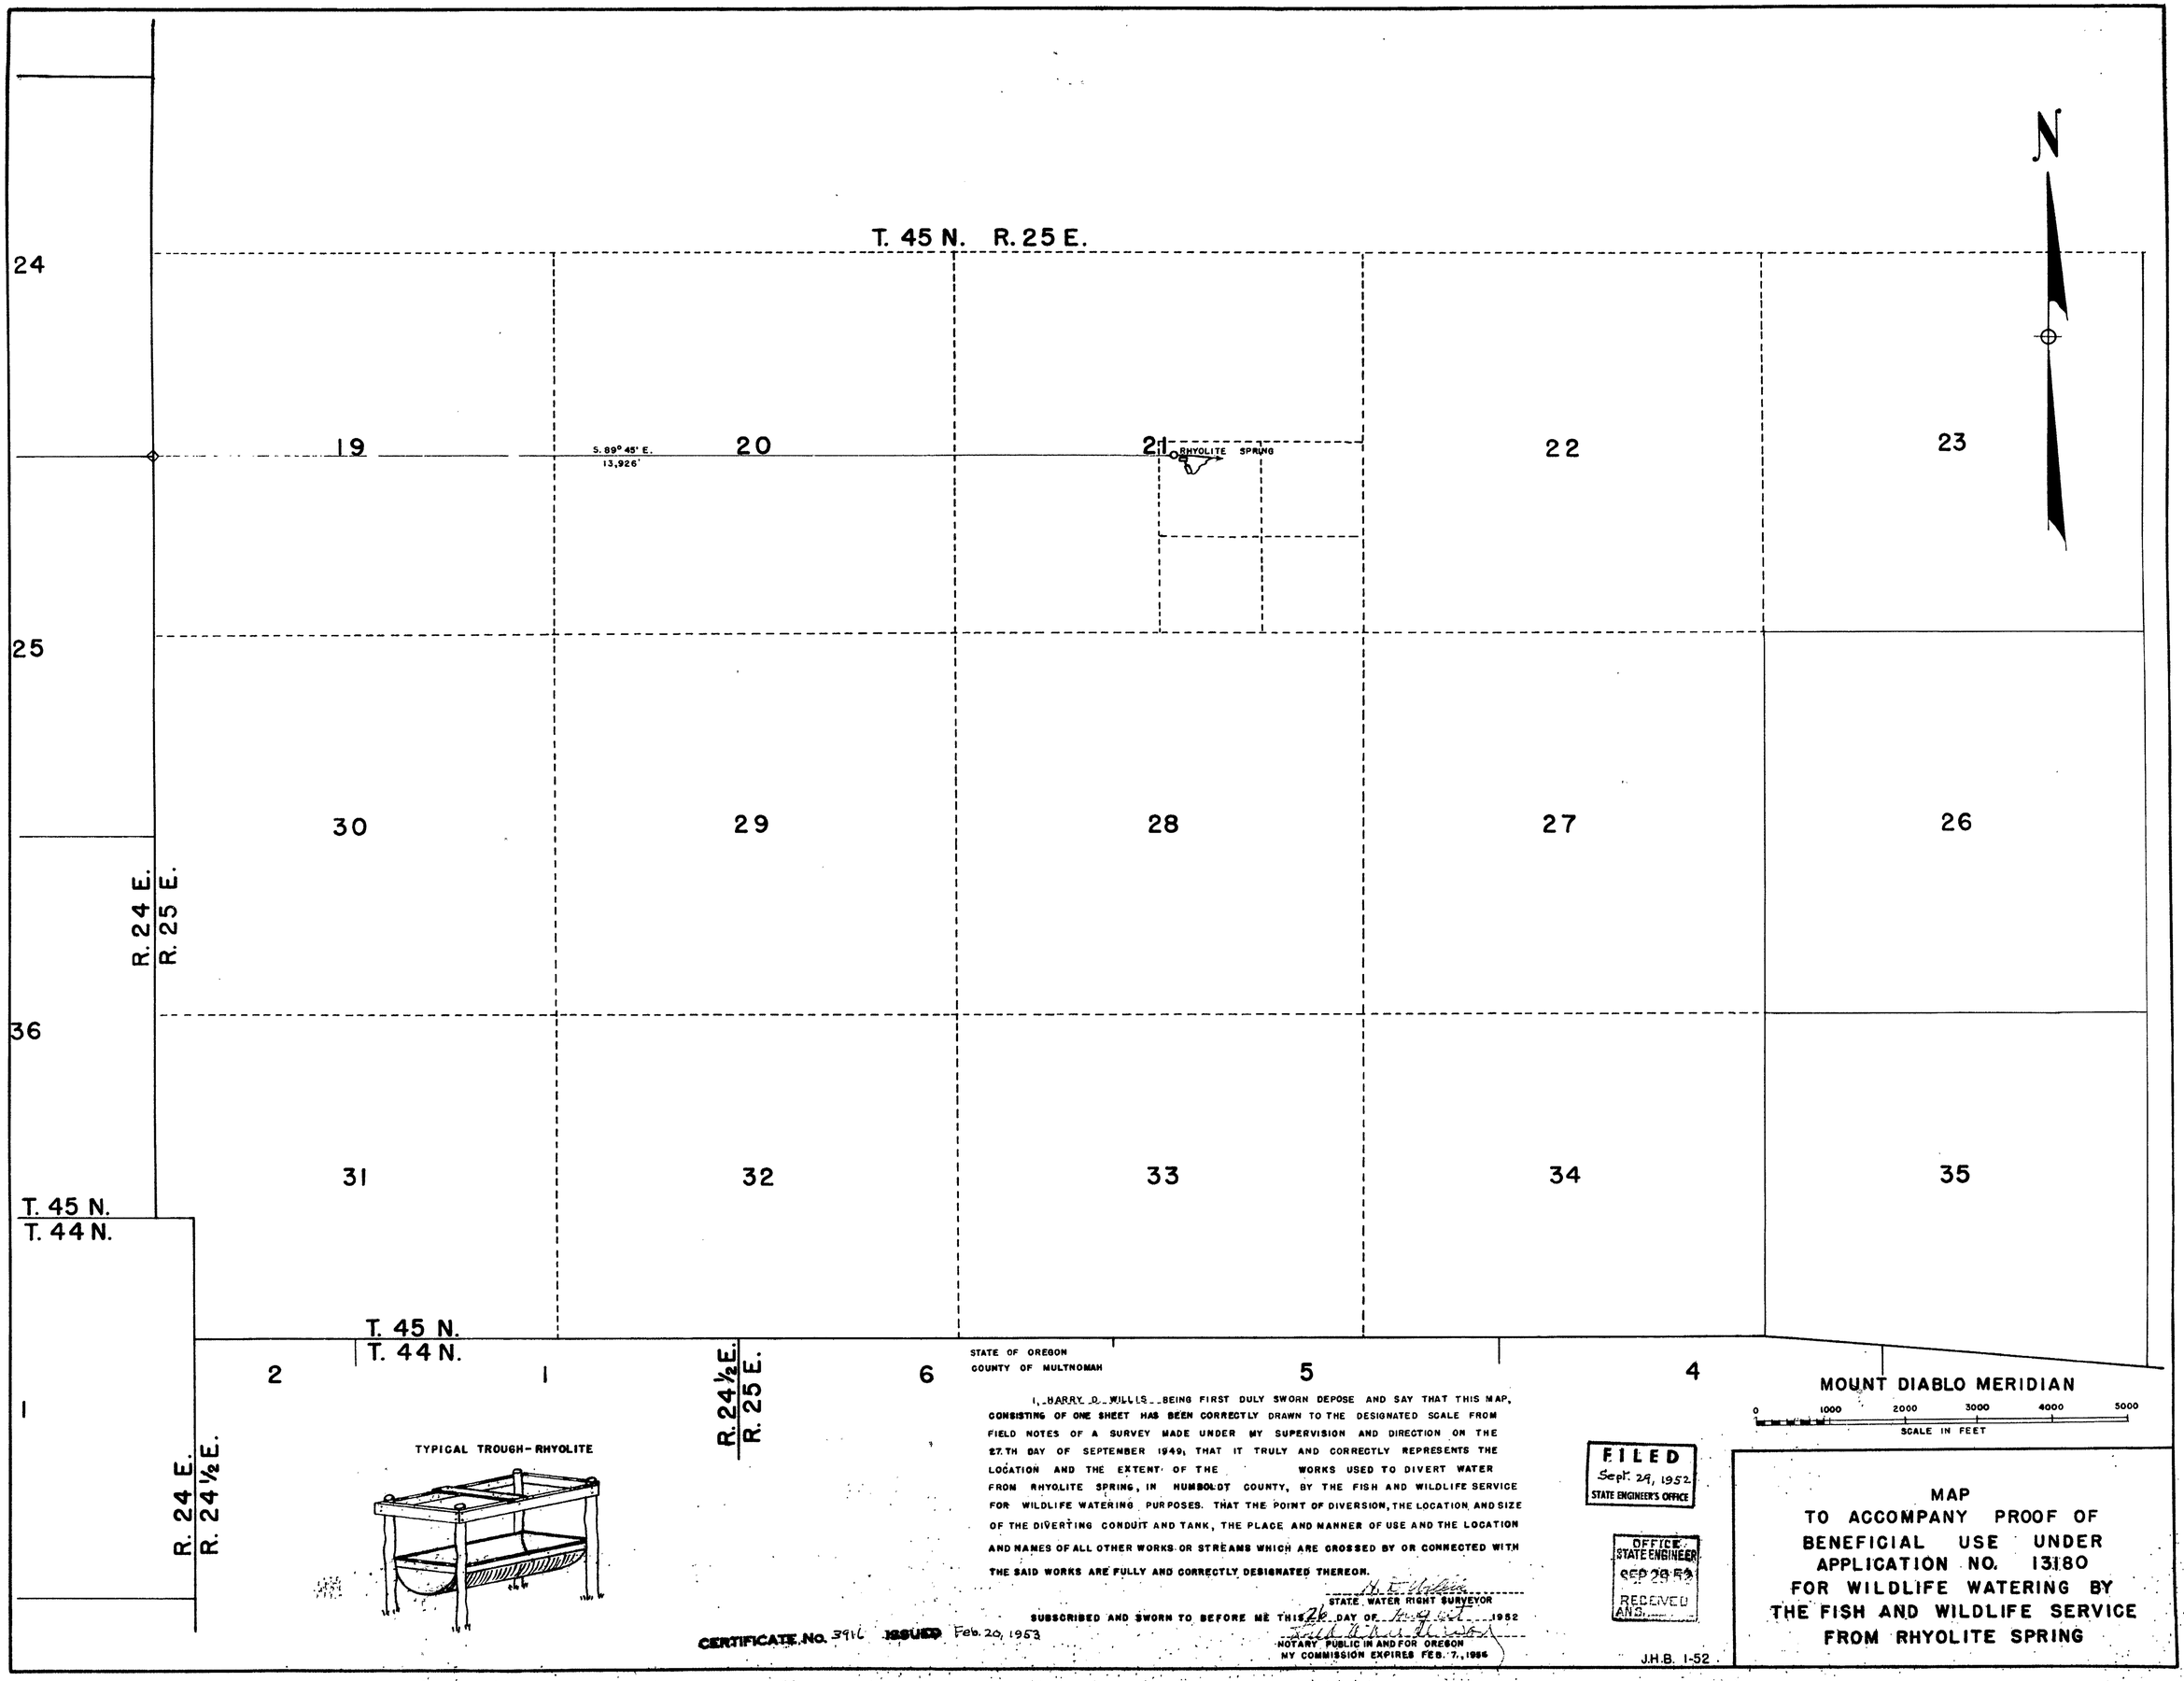

STATE OF OREGON
COUNTY OF MULTNOMAH

I, HARRY D. WILLIS BEING FIRST DULY SWORN DEPOSE AND SAY THAT THIS MAP, CONSISTING OF ONE SHEET HAS BEEN CORRECTLY DRAWN TO THE DESIGNATED SCALE FROM FIELD NOTES OF A SURVEY MADE UNDER MY SUPERVISION AND DIRECTION ON THE 27TH DAY OF SEPTEMBER 1949, THAT IT TRULY AND CORRECTLY REPRESENTS THE LOCATION AND THE EXTENT OF THE WORKS USED TO DIVERT WATER FROM RHYOLITE SPRING, IN HUMBOLDT COUNTY, BY THE FISH AND WILDLIFE SERVICE FOR WILDLIFE WATERING PURPOSES. THAT THE POINT OF DIVERSION, THE LOCATION AND SIZE OF THE DIVERTING CONDUIT AND TANK, THE PLACE AND MANNER OF USE AND THE LOCATION AND NAMES OF ALL OTHER WORKS OR STREAMS WHICH ARE CROSSED BY OR CONNECTED WITH THE SAID WORKS ARE FULLY AND CORRECTLY DESIGNATED THEREON.

H. D. Willis
STATE WATER RIGHT SURVEYOR

SUBSCRIBED AND SWORN TO BEFORE ME THIS 26 DAY OF Aug 1952

Fred H. Hurlburt
NOTARY PUBLIC IN AND FOR OREGON
MY COMMISSION EXPIRES FEB. 7, 1956

13180