Section	Sub-division	Town-ship	Range	Cultivated acreage	Description of culture	Date of first culture
1	NE¼SE¼	21S.	53E.	8.4 acres 1.9 acres 18.8 acres	alfalfa barley fallow	
1	NW¼SE¼	21S.	53E.	13.6 acres 3.1 acres 18.6 acres	alfalfa barley fallow	
1	SW¼SE¼	21S.	53E.	18.7 acres	fallow	
1	SE¼SE¼	21S.	53E.	18.8 acres	fallow	

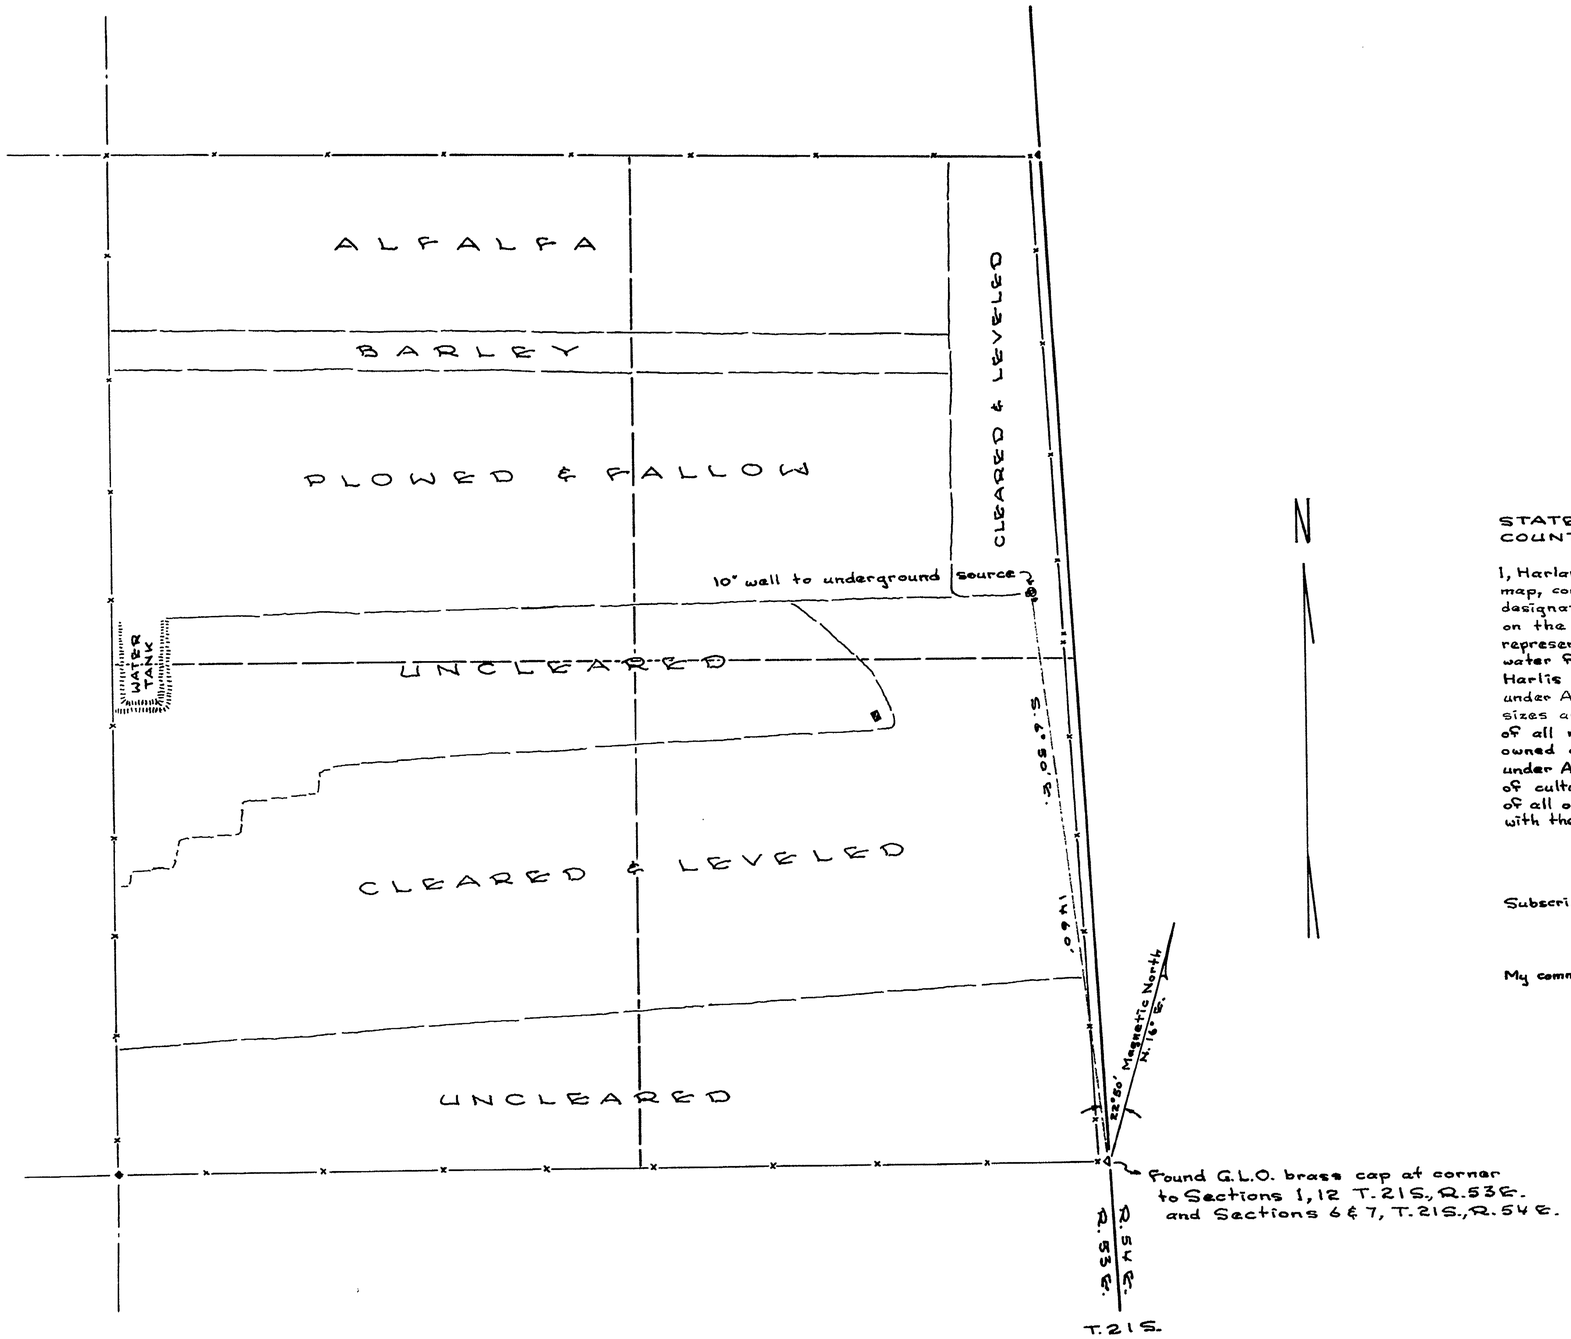

N

STATE of NEVADA }
COUNTY of CLARK } SS:

I, Harlan Brown being first duly sworn, depose and say that this map, consisting of one sheet, has been correctly drawn to the designated scale from field notes of a survey made by me on the 14th day of June, 1958; that it truly and correctly represents the location and extent of the works used to divert water from the Pahrump Artesian Basin in Nye County by Harlis Wilburn Wall for domestic and irrigation purposes; under Application No. 13248. That the point of diversion, the location, sizes and grades of the diverting channel, location and description of all measuring devices, the location and extent of the lands owned or controlled by the applicant upon which water applied for under Application No. 13248 is used; together with the area and kind of culture in each 40-acre subdivision and the location and names of all other works or streams which are crossed by or connected with the said works are fully and correctly designated thereon.

Harlan Brown
STATE WATER RIGHT SURVEYOR

Subscribed and sworn to before me this 21st day of July, 1958.

Sidney R. Wilmore
NOTARY PUBLIC IN AND FOR CLARK COUNTY, NEVADA.

My commission expires _____

0 100 200 400 600 1000
Scale in Feet

FILED
8-7-58
STATE ENGINEER'S OFFICE

MAP TO ACCOMPANY
PROOF OF BENEFICIAL USE UNDER
APPLICATION No. 13248 FOR
IRRIGATION & DOMESTIC PURPOSES
by
HARLIS WILBURN WALL

from PAHRUMP ARTESIAN BASIN
NYE COUNTY, NEVADA.

CERTIFICATE No. 4819 ISSUED Oct 19, 1958

13248