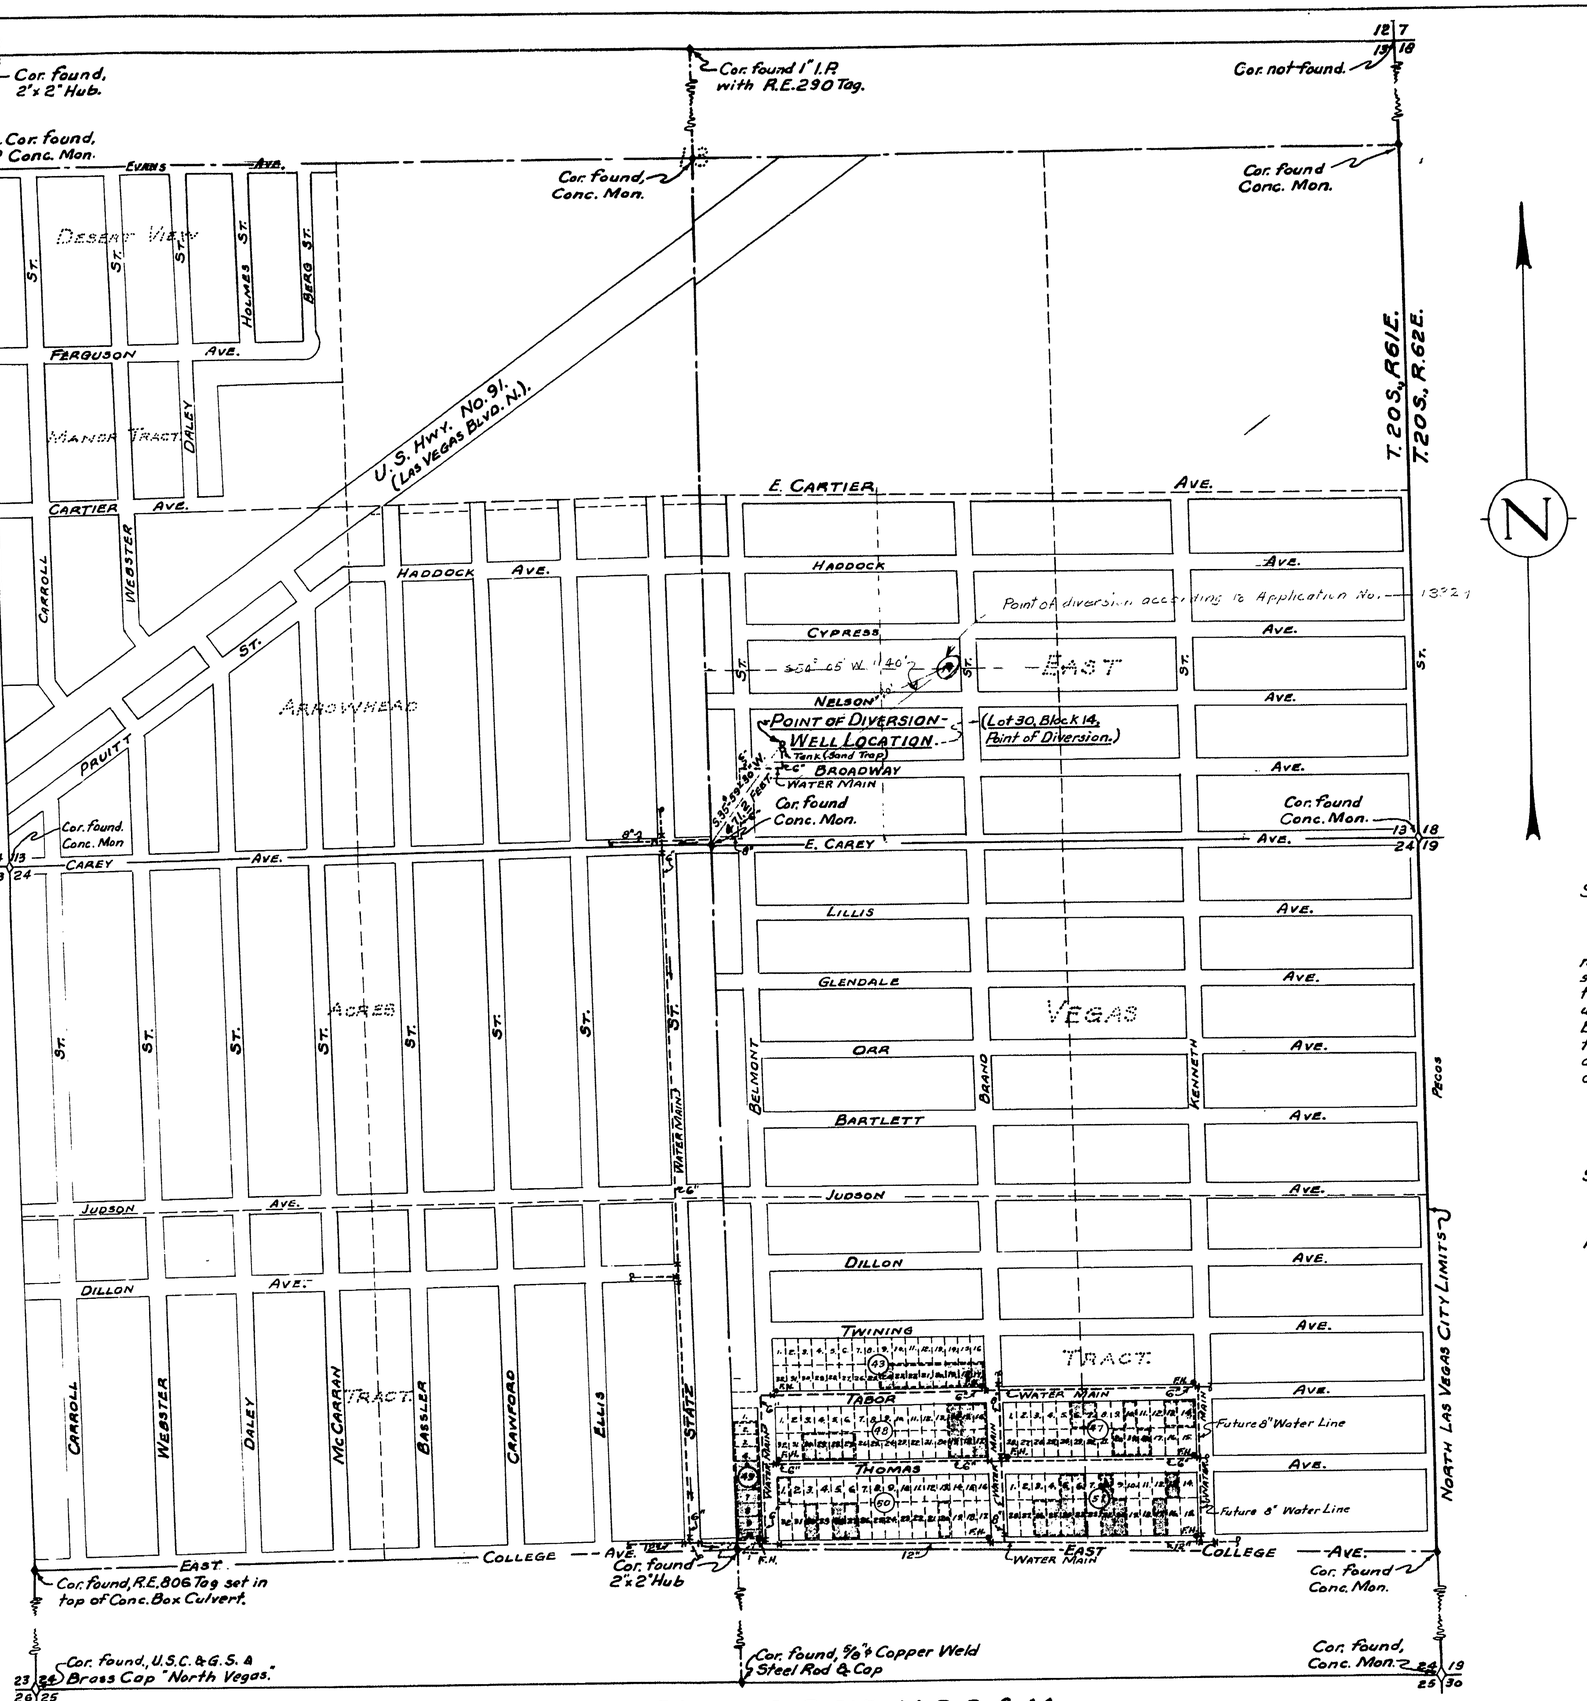

SECTION 13 AND SECTION 24, T. 20 S., R. 61 E., M. D. B. & M.

1,000 500 0 1,000 2,000 3,000

SCALE IN FEET.
(One Inch = 300 Feet).

BASIS OF BEARINGS.

The basis of bearings for this survey was the center line of East Carey Ave. in the East Vegas Tract of The City of North Las Vegas which bears S. 89° 51' 00E. on the unrecorded topographic map of the tract.

STATE OF NEVADA } SS.
County of Clark

I, Ernest H. Clary, being first duly sworn, depose and say that this map consisting of one sheet has been correctly drawn to the designated scale from field notes of a survey made by me on December 5, 1958; that it truly and correctly represents the location and extent of the works used to divert water from an underground source (Las Vegas Artesian Basin) in Clark County by The City of North Las Vegas, Nevada for Municipal purposes. That all other works which are crossed by, or connected with said works, are correctly shown and designated hereon.

Ernest H. Clary
State Water Right Surveyor.

Subscribed and sworn to before me this 23rd day of January, 1959.

Robert M. Nelson
Notary Public in and for Clark County, Nevada.
My commission expires April 5, 1959.

FILED
Jan. 28, 1959
STATE ENGINEER'S OFFICE

OFFICE
STATE ENGINEER
1959 JAN 28 PM

CERTIFICATE No. 5026 ISSUED 10/24/60

MAP
TO ACCOMPANY PROOF OF
BENEFICIAL USE FOR MUNICIPAL USE
BY CITY OF NORTH LAS VEGAS, NEVADA
FROM
AN UNDERGROUND SOURCE
(LAS VEGAS ARTESIAN BASIN).

13329