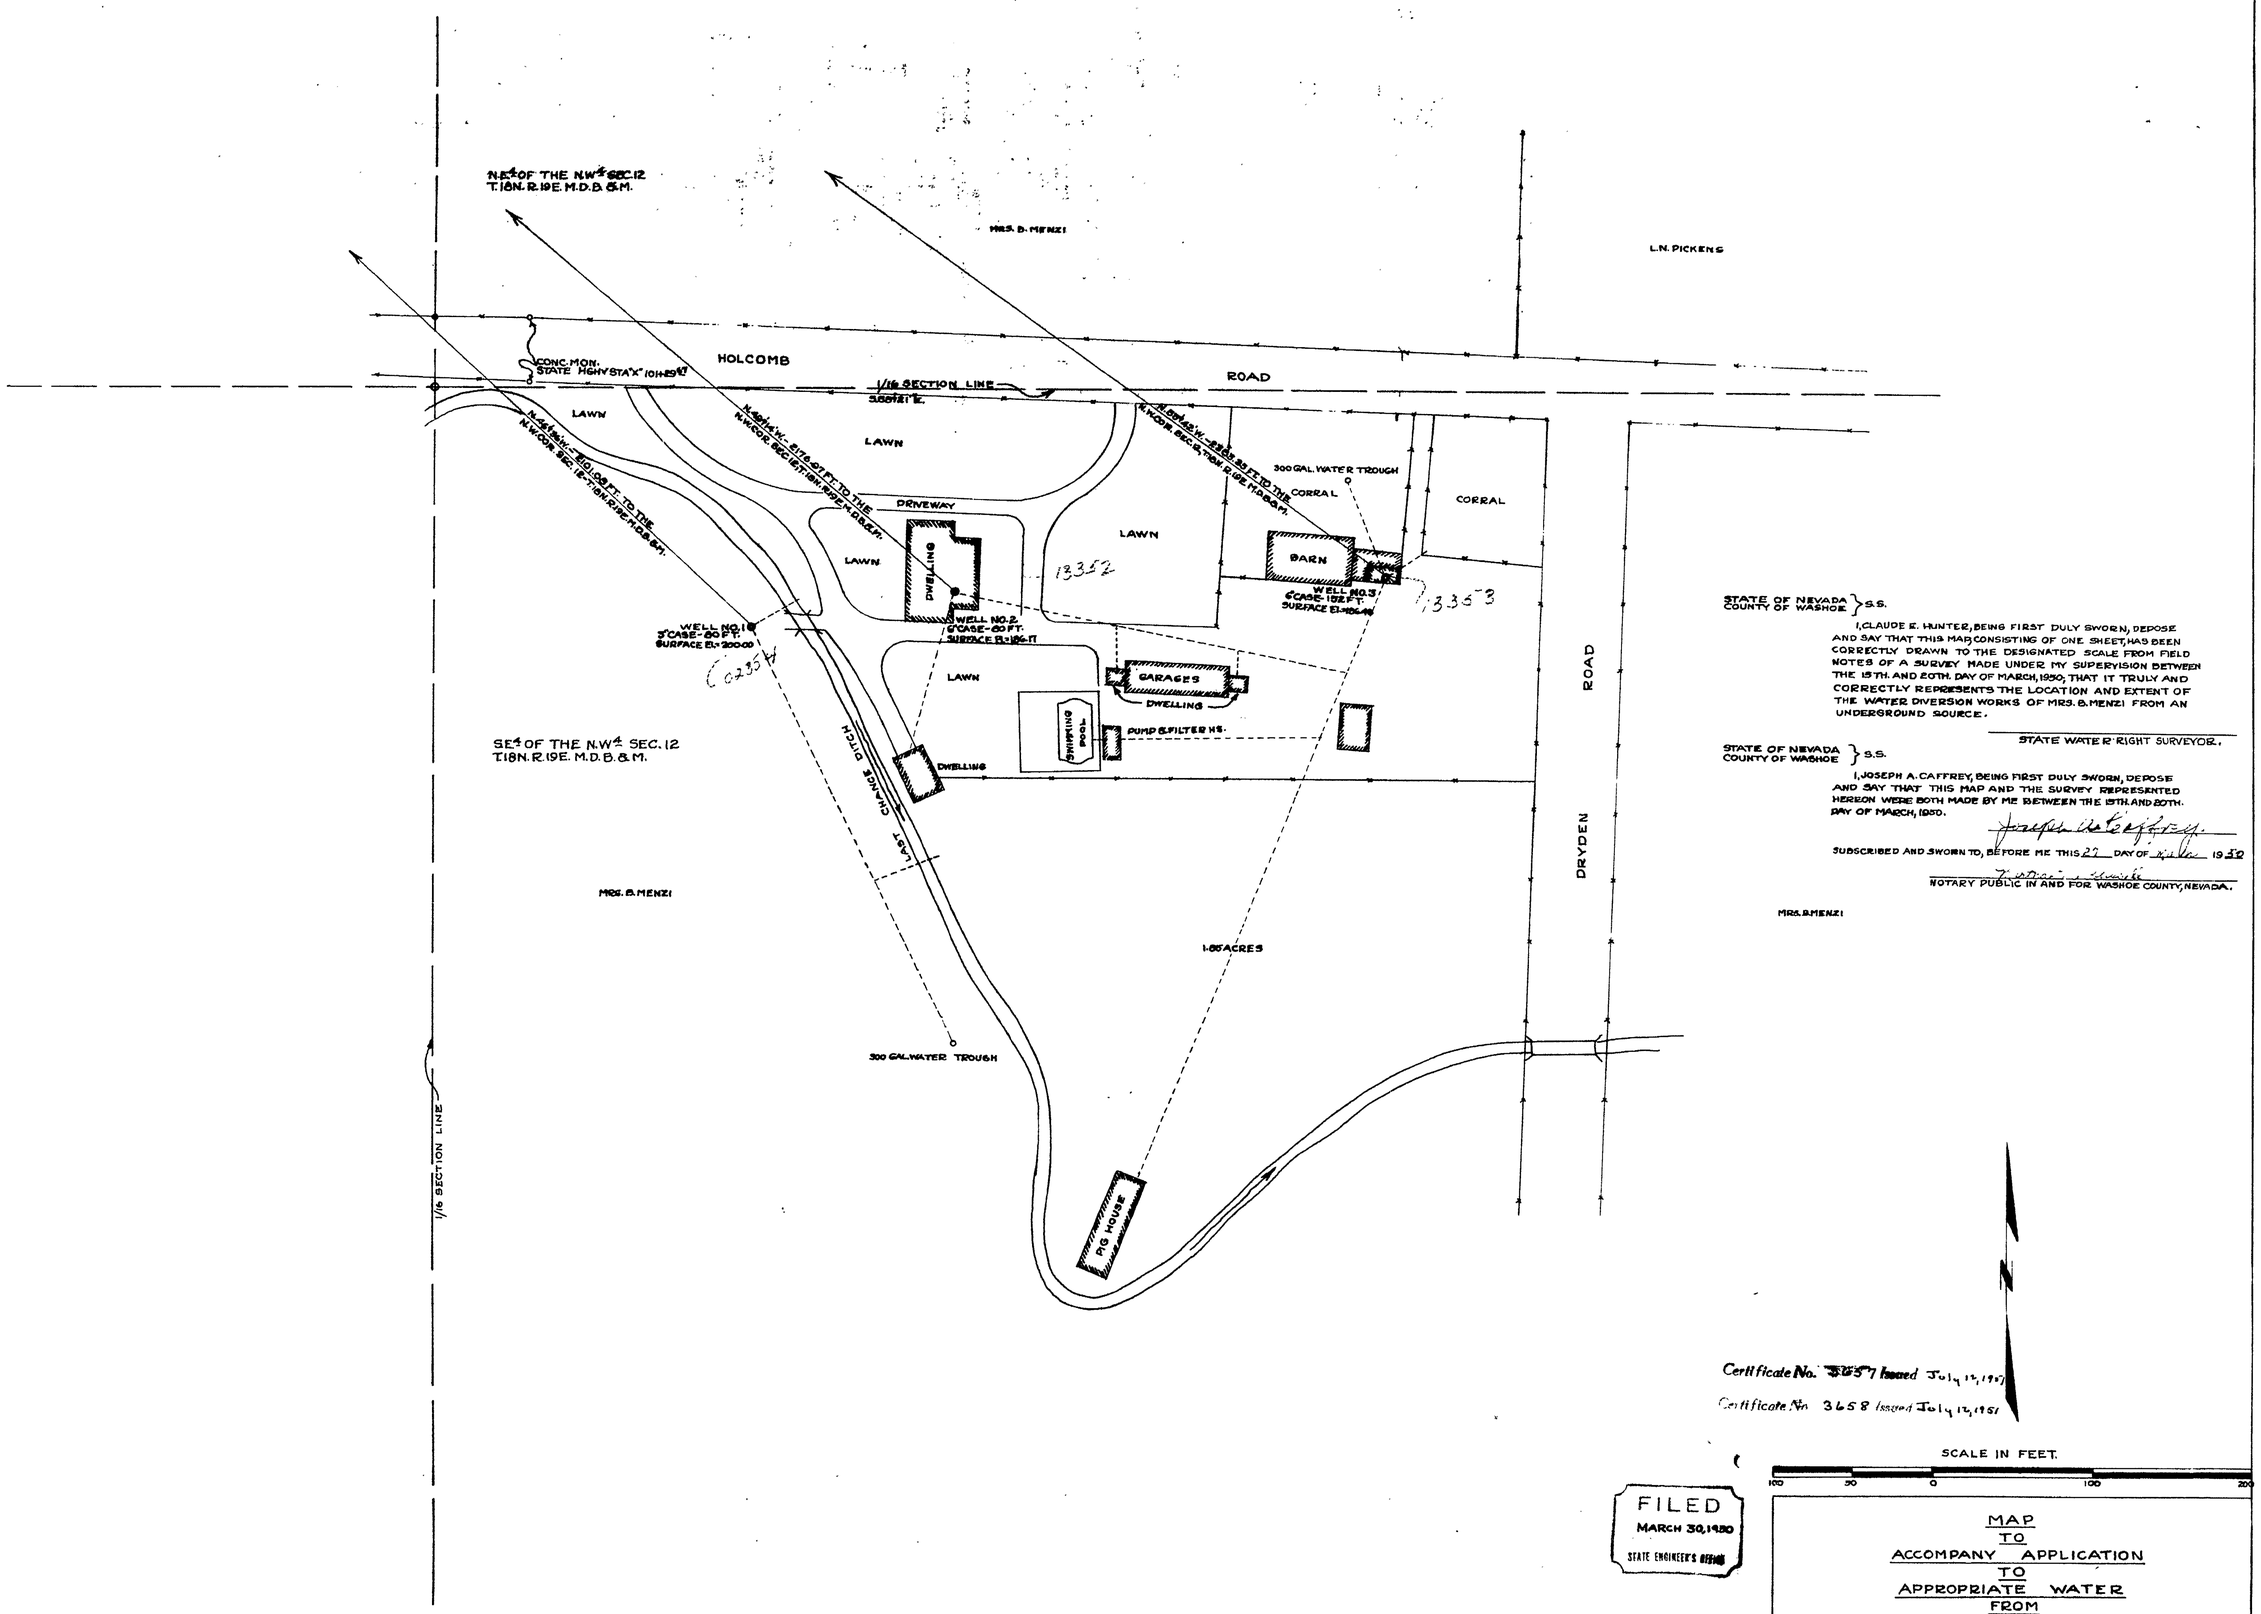

STATE OF NEVADA } S.S.
COUNTY OF WASHOE

I, CLAUDE E. HUNTER, BEING FIRST DULY SWORN, DEPOSE AND SAY THAT THIS MAP, CONSISTING OF ONE SHEET, HAS BEEN CORRECTLY DRAWN TO THE DESIGNATED SCALE FROM FIELD NOTES OF A SURVEY MADE UNDER MY SUPERVISION BETWEEN THE 15TH. AND 20TH. DAY OF MARCH, 1950; THAT IT TRULY AND CORRECTLY REPRESENTS THE LOCATION AND EXTENT OF THE WATER DIVERSION WORKS OF MRS. B. MENZI FROM AN UNDERGROUND SOURCE.

STATE WATER RIGHT SURVEYOR.

STATE OF NEVADA } S.S.
COUNTY OF WASHOE

I, JOSEPH A. CAFFREY, BEING FIRST DULY SWORN, DEPOSE AND SAY THAT THIS MAP AND THE SURVEY REPRESENTED HEREON WERE BOTH MADE BY ME BETWEEN THE 15TH. AND 20TH. DAY OF MARCH, 1950.

Joseph A. Caffrey

SUBSCRIBED AND SWORN TO, BEFORE ME THIS 27 DAY OF March 1950

[signature]
NOTARY PUBLIC IN AND FOR WASHOE COUNTY, NEVADA.

Certificate No. 3657 Issued July 12, 1951

Certificate No. 3658 Issued July 12, 1951

SCALE IN FEET.

100 50 0 100 200

FILED
MARCH 30, 1950
STATE ENGINEER'S OFFICE

OFFICE
STATE ENGINEER
MAR 30 50

MAP
TO
ACCOMPANY APPLICATION
TO
APPROPRIATE WATER
FROM
UNDERGROUND SOURCE
BY
MRS. B. MENZI, R.F.D. RT. 1 BOX 520, HOLCOMB ROAD,
RENO, WASHOE COUNTY, NEVADA.
SITUATED IN THE S.E.¼ OF THE N.W.¼ OF SEC. 12, T.18N. R.19E. M.D.B.&M.
SCALE ——— 1 IN. = 50 FT.

13352 – 13353