SECTION	SUB-DIVISION	TOWNSHIP	RANGE	CULTIVATED ACREAGE	KIND OF CULTURE
14	NW¼NW¼	32 N.	44 E.	0.2	Garden
"	"	"	"	3.5	Grain
"	NE¼NW¼	"	"	0.3	Grain

TOTAL = 10.0 Acres

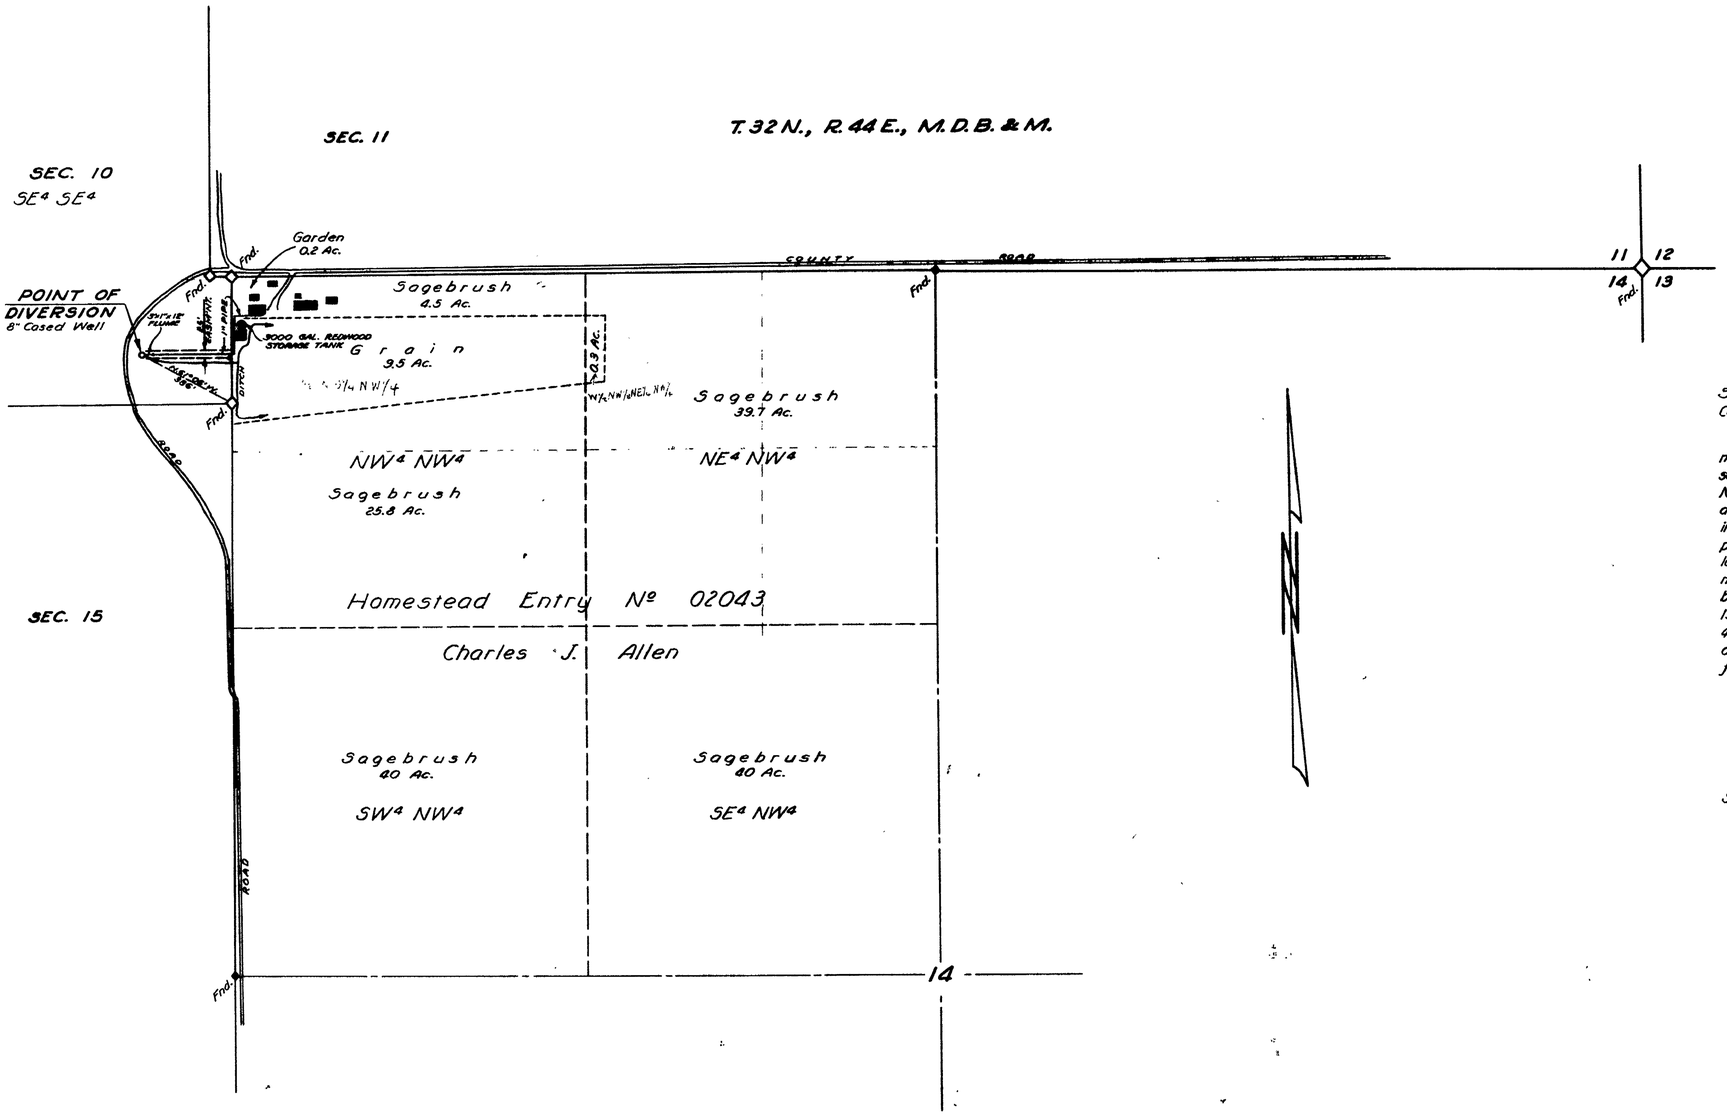

NOTE: All corners found are G.L.O. Brass Caps.

State of Nevada }
County of Humboldt } ss.

I, Dean E. Munter, being first duly sworn, depose and say that this map, consisting of one sheet, has been correctly drawn to the designated scale from field notes of a survey made by me on the 26th day of November, 1960; that it truly and correctly represents the location and extent of the works used to divert water from Liberty Well, in Lander County, by Charles J. Allen, for irrigation and domestic purpurposes under Application No. 13378. That the point of diversion, the location, size of the diverting channel, location and description of all measuring devices, the location and extent of lands owned or controlled by the applicant upon which water applied for under Application No. 13378 is used, together with the area and kind of culture in each 40-acre subdivision, and the location and names of all other works or streams which are crossed by, or connected with said works are fully and correctly designated thereon.

Dean E. Munter
State Water Right Surveyor

Subscribed and sworn to before me this 29th day of November, 1960.

John F. Links
Notary Public in and for
Humboldt County, Nevada

FILED
Nov. 30, 1960
STATE ENGINEER'S OFFICE

SCALE: 1" = 300'
0 500 1000 1500

Basis of Bearings: Map to accompany application Nº 13378 prepared by T.M. Cahill

OFFICE
ENGINEER
1960 NOV 30 AM 9 02

CERTIFICATE NO. 5182 ISSUED Aug. 19, 1969

MAP TO ACCOMPANY
PROOF OF BENEFICIAL USE
UNDER APPLICATION NO. 13378
FOR
IRRIGATION & DOMESTIC
BY
CHARLES J. ALLEN
FROM
LIBERTY WELL

Dean E. Munter RLS 1344 November 1960

13378