Section	Sub-division	Town-ship	Range	Cultivated acreage	Description of Culture	Date of first Culture
31	NW¼ NE¼	27	43	3.2	Alfalfa	
"	NE¼ NE¼	"	"	19.3	"	
"	SW¼ NE¼	"	"	15.6	"	
"	SE¼ NE¼	"	"	40.0	"	
"	NE¼ SE¼	"	"	33.0	"	
32	SW¼ NW¼	"	"	3.7	Rye Grass	
"	" "	"	"	2.5	Brush & Grass	
"	" "	"	"	13.0	" "	
"	NW¼ SW¼	"	"	2.5	Plowed	
				132.6	Total	

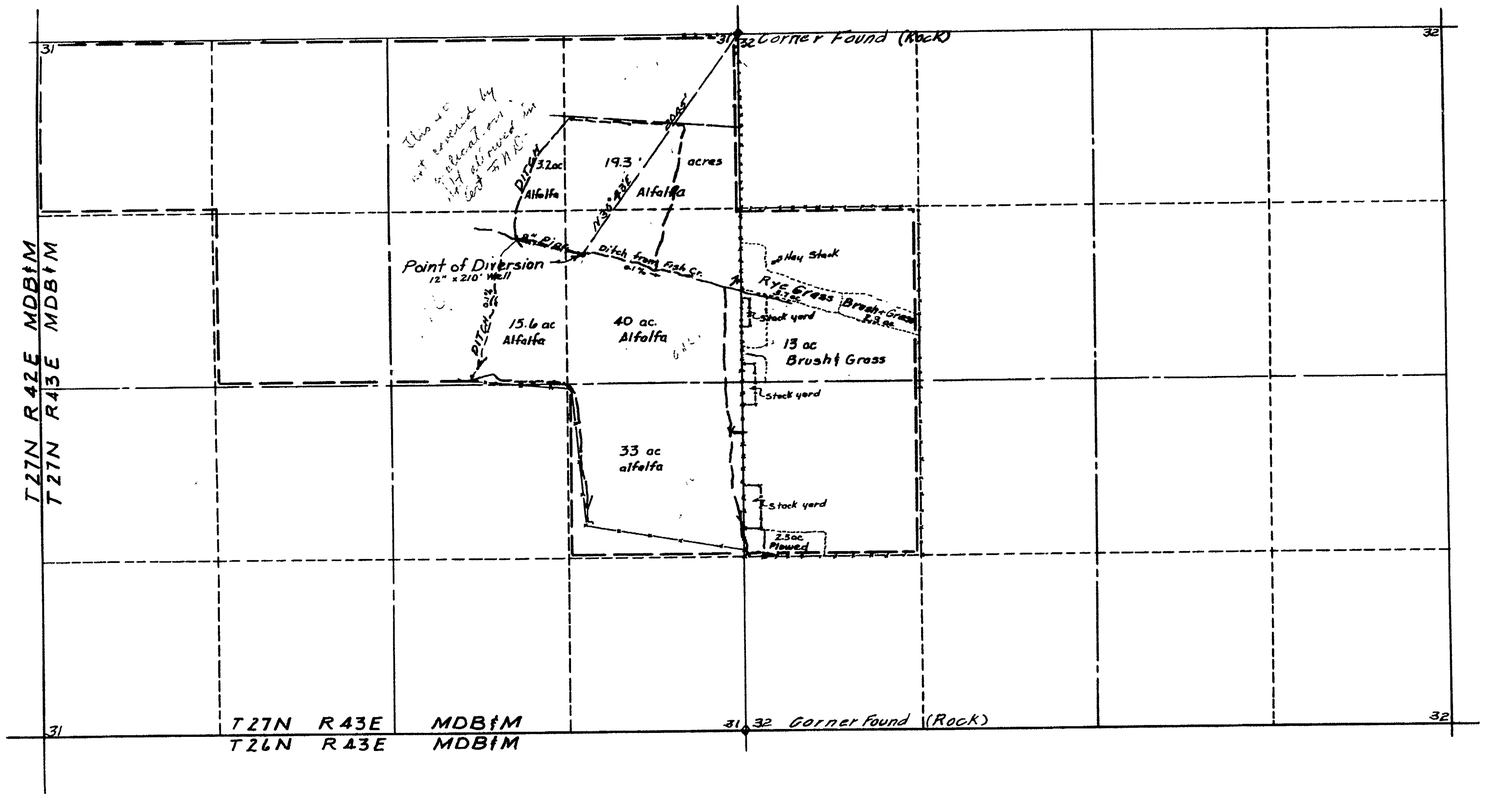

STATE OF NEVADA
COUNTY OF ELKO } S.S.

I, W.H. Settelmeyer, being first duly sworn, depose and say, that this map, consisting of one sheet has been correctly drawn to the designated scale from field notes of a survey made by me on the 26th day of September 1959; that it truly and correctly represents the location and extent of the works used to divert water from an underground source, in Lander County, by Ellison Ranching Company, for irrigation and domestic purposes under application No. 13395. That the point of diversion, the location, size and grades of the diverting channel, location and description of all measuring devices the location and extent of lands owned or controlled by the applicant upon which water applied for under application No. 13395 is used, together with the area and kind of culture in each 40-acre subdivision, and the location and names of all other works or streams which are crossed by or connected with said works are fully and correctly designated thereon.

W.H. Settelmeyer
State Water Right Surveyor

Subscribed and sworn to before me this 13th day of October 1959.

Fred Weinrich
Notary Public in and for Elko County, Nev.

Scale 1" = 600'

MAP
TO ACCOMPANY PROOF OF BENEFICIAL USE UNDER APPLICATION No. 13395 FOR IRRIGATION AND DOMESTIC BY ELLISON RANCHING COMPANY FROM AN UNDERGROUND SOURCE

FILED
October 14, 1959
STATE ENGINEER'S OFFICE

CERTIFICATE No. 4993 ISSUED February 19, 1960