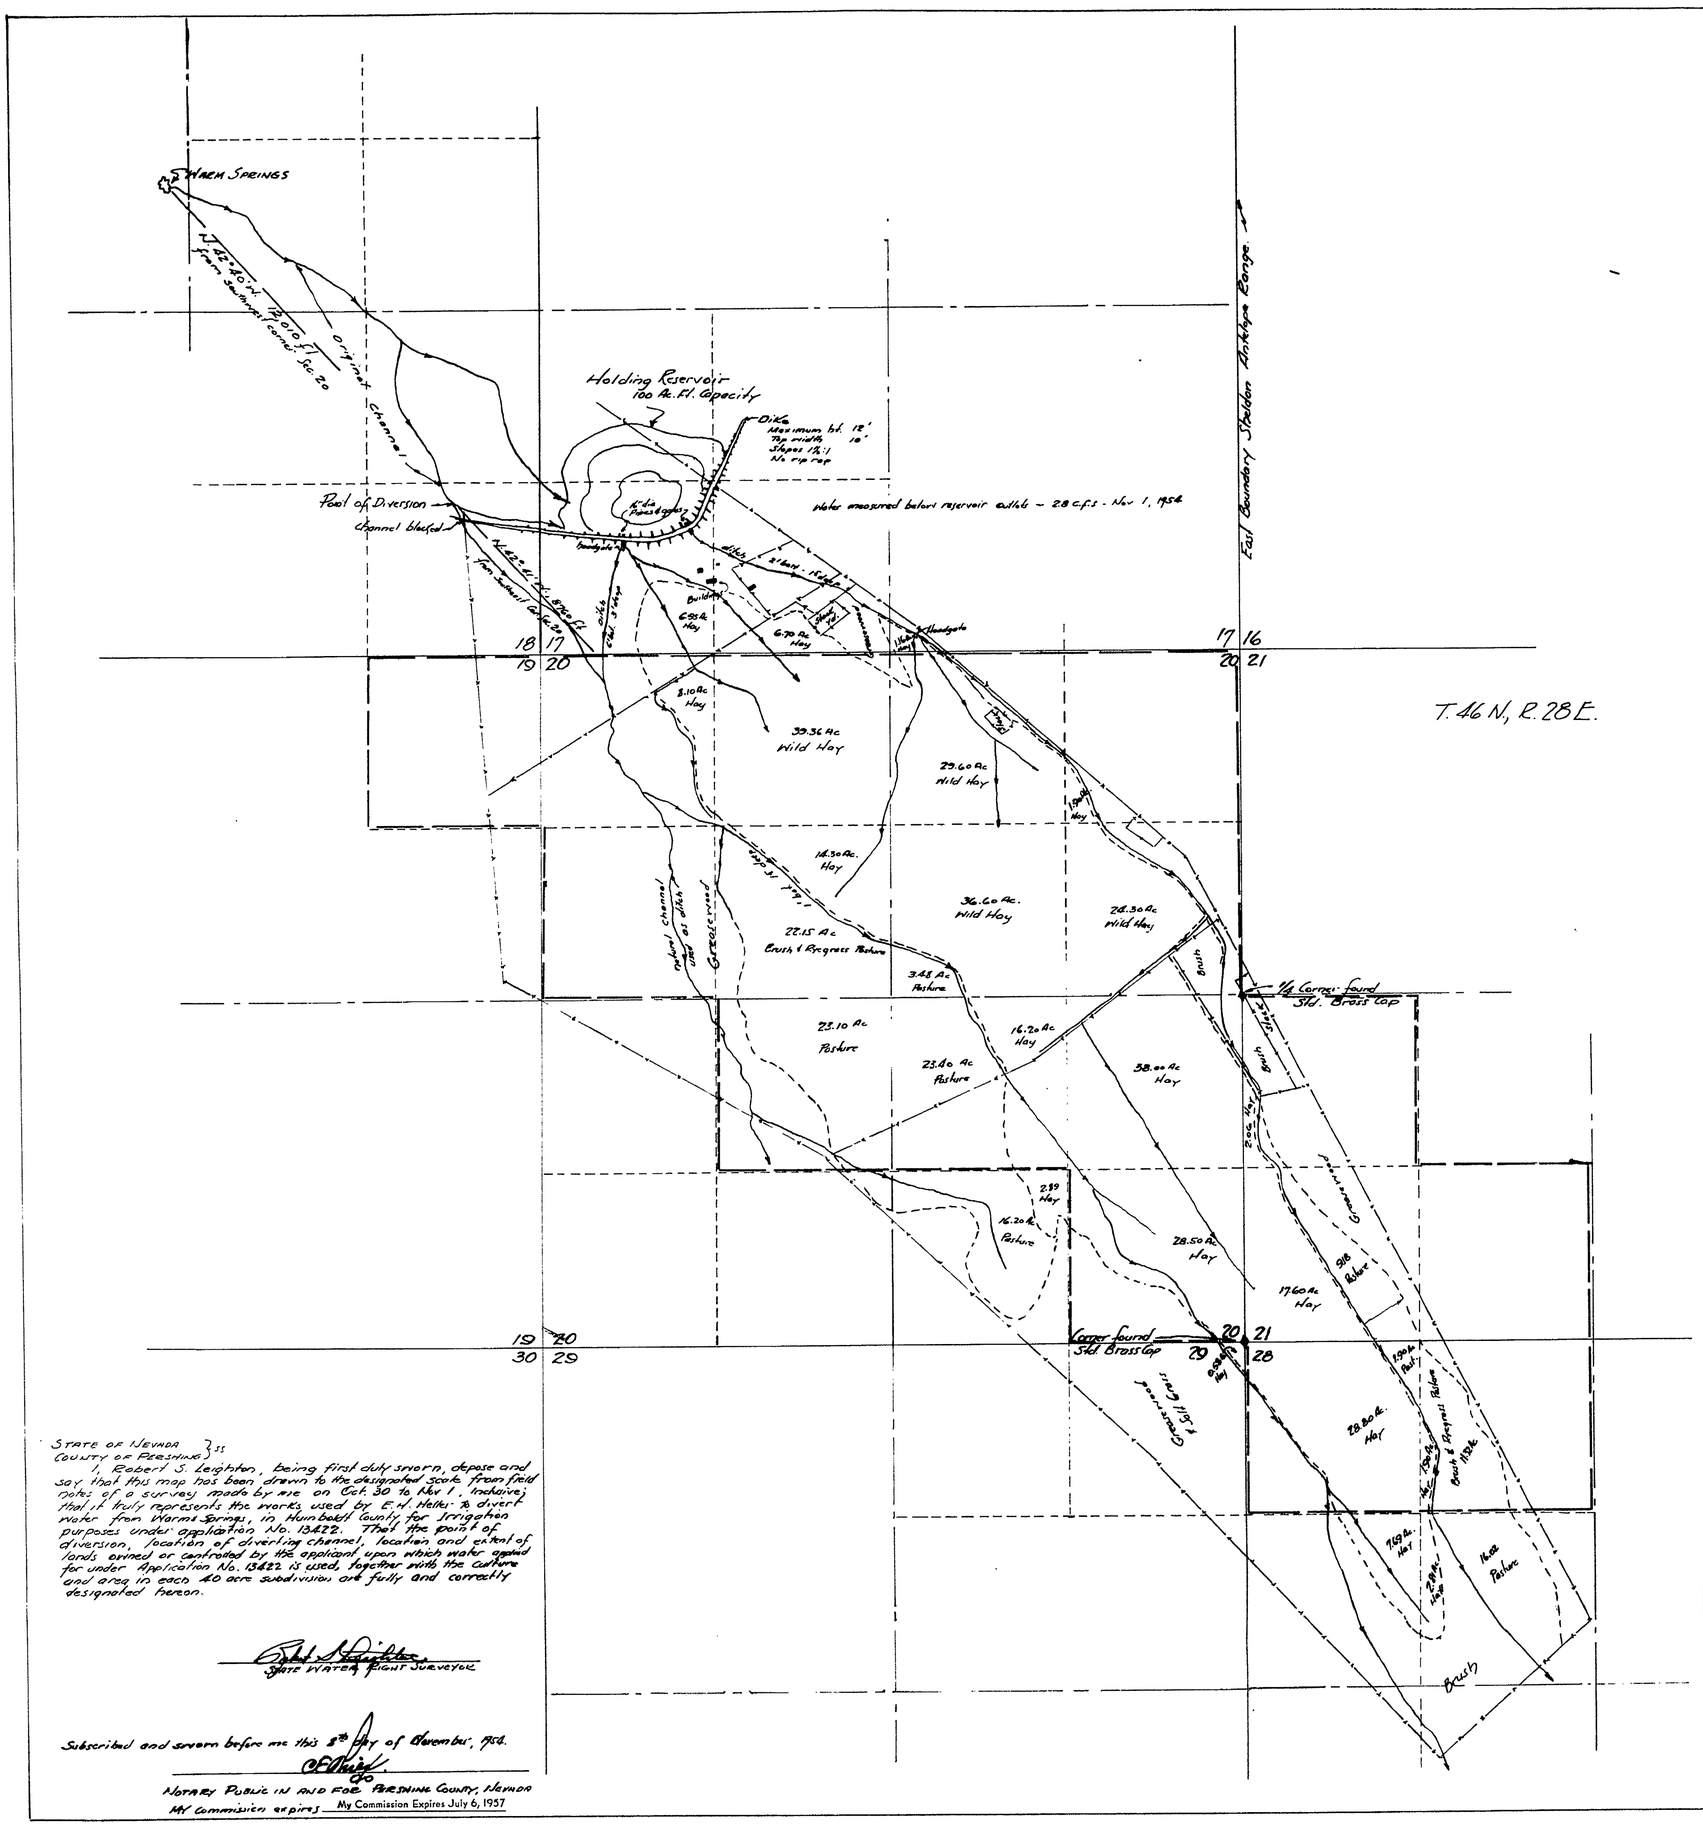

Subdivision	Sec.	Twp.	Rge.	Area	Culture
SW4 SW4	17	46N.	28E.	6.95	Wild Hay
SE4 SW4	17	"	"	6.70	" "
SW4 SE4	17	"	"	7.16	" "
NW4 NW4	20	"	"	8.10	" "
NE4 NW4	20	"	"	39.36	" "
SW4 NW4	20	"	"	14.30	" "
SW4 NW4	20	"	"	22.15	Pasture
NW4 NE4	20	"	"	29.60	Wild Hay
NE4 NE4	20	"	"	1.90	" "
SW4 NE4	20	"	"	36.60	" "
SW4 NE4	20	"	"	3.48	Pasture
SE4 NE4	20	"	"	24.30	"
NE4 SW4	20	"	"	23.10	"
NW4 SE4	20	"	"	23.40	"
NW4 SE4	20	"	"	16.20	Wild Hay
SW4 SE4	20	"	"	16.20	Pasture
SW4 SE4	20	"	"	2.89	Wild Hay
NE4 SE4	20	"	"	38.00	" "
SE4 SE4	20	"	"	28.50	" "
NE4 NE4	29	"	"	0.58	" "
NW4 SW4	21	"	"	2.06	" "
SW4 SW4	21	"	"	17.60	" "
SW4 SW4	21	"	"	9.18	Pasture
NW4 NW4	28	"	"	28.80	Wild Hay
NW4 NW4	28	"	"	1.90	Pasture
NE4 NW4	28	"	"	11.32	Pasture
SW4 NW4	28	"	"	7.69	Wild Hay
NE4 NW4	28	"	"	1.90	Pasture
SE4 NW4	28	"	"	2.81	Wild Hay
SE4 NW4	28	"	"	16.02	Pasture
TOTAL				442.75	

Certificate No. 4206 issued Feb. 7, 1955

SCALE 1" = 600 Ft.

500 0 1000 2000 3000

STATE OF NEVADA }ss
COUNTY OF PERSHING }

I, Robert S. Leighton, being first duly sworn, depose and say that this map has been drawn to the designated scale from field notes of a survey made by me on Oct. 30 to Nov 1, inclusive; that it truly represents the works used by E. H. Heller to divert water from Warm Springs, in Humboldt County for Irrigation purposes under application No. 13422. That the point of diversion, location of diverting channel, location and extent of lands owned or controlled by the applicant upon which water applied for under Application No. 13422 is used, together with the culture and area in each 40 acre subdivision are fully and correctly designated hereon.

Robert S. Leighton
State Water Right Surveyor

Subscribed and sworn before me this 8th day of November, 1954.

C. F. Reid
Notary Public in and for Pershing County, Nevada
My Commission expires My Commission Expires July 6, 1957

FILED
NOV 8 1954
STATE ENGINEER'S OFFICE

OFFICE STATE ENGINEER NOV 8 54

MAP TO ACCOMPANY PROOF OF BENEFICIAL USE UNDER APPLICATION NO. 13422 FOR IRRIGATION BY E. H. HELLER FROM WARM SPRINGS.

13422