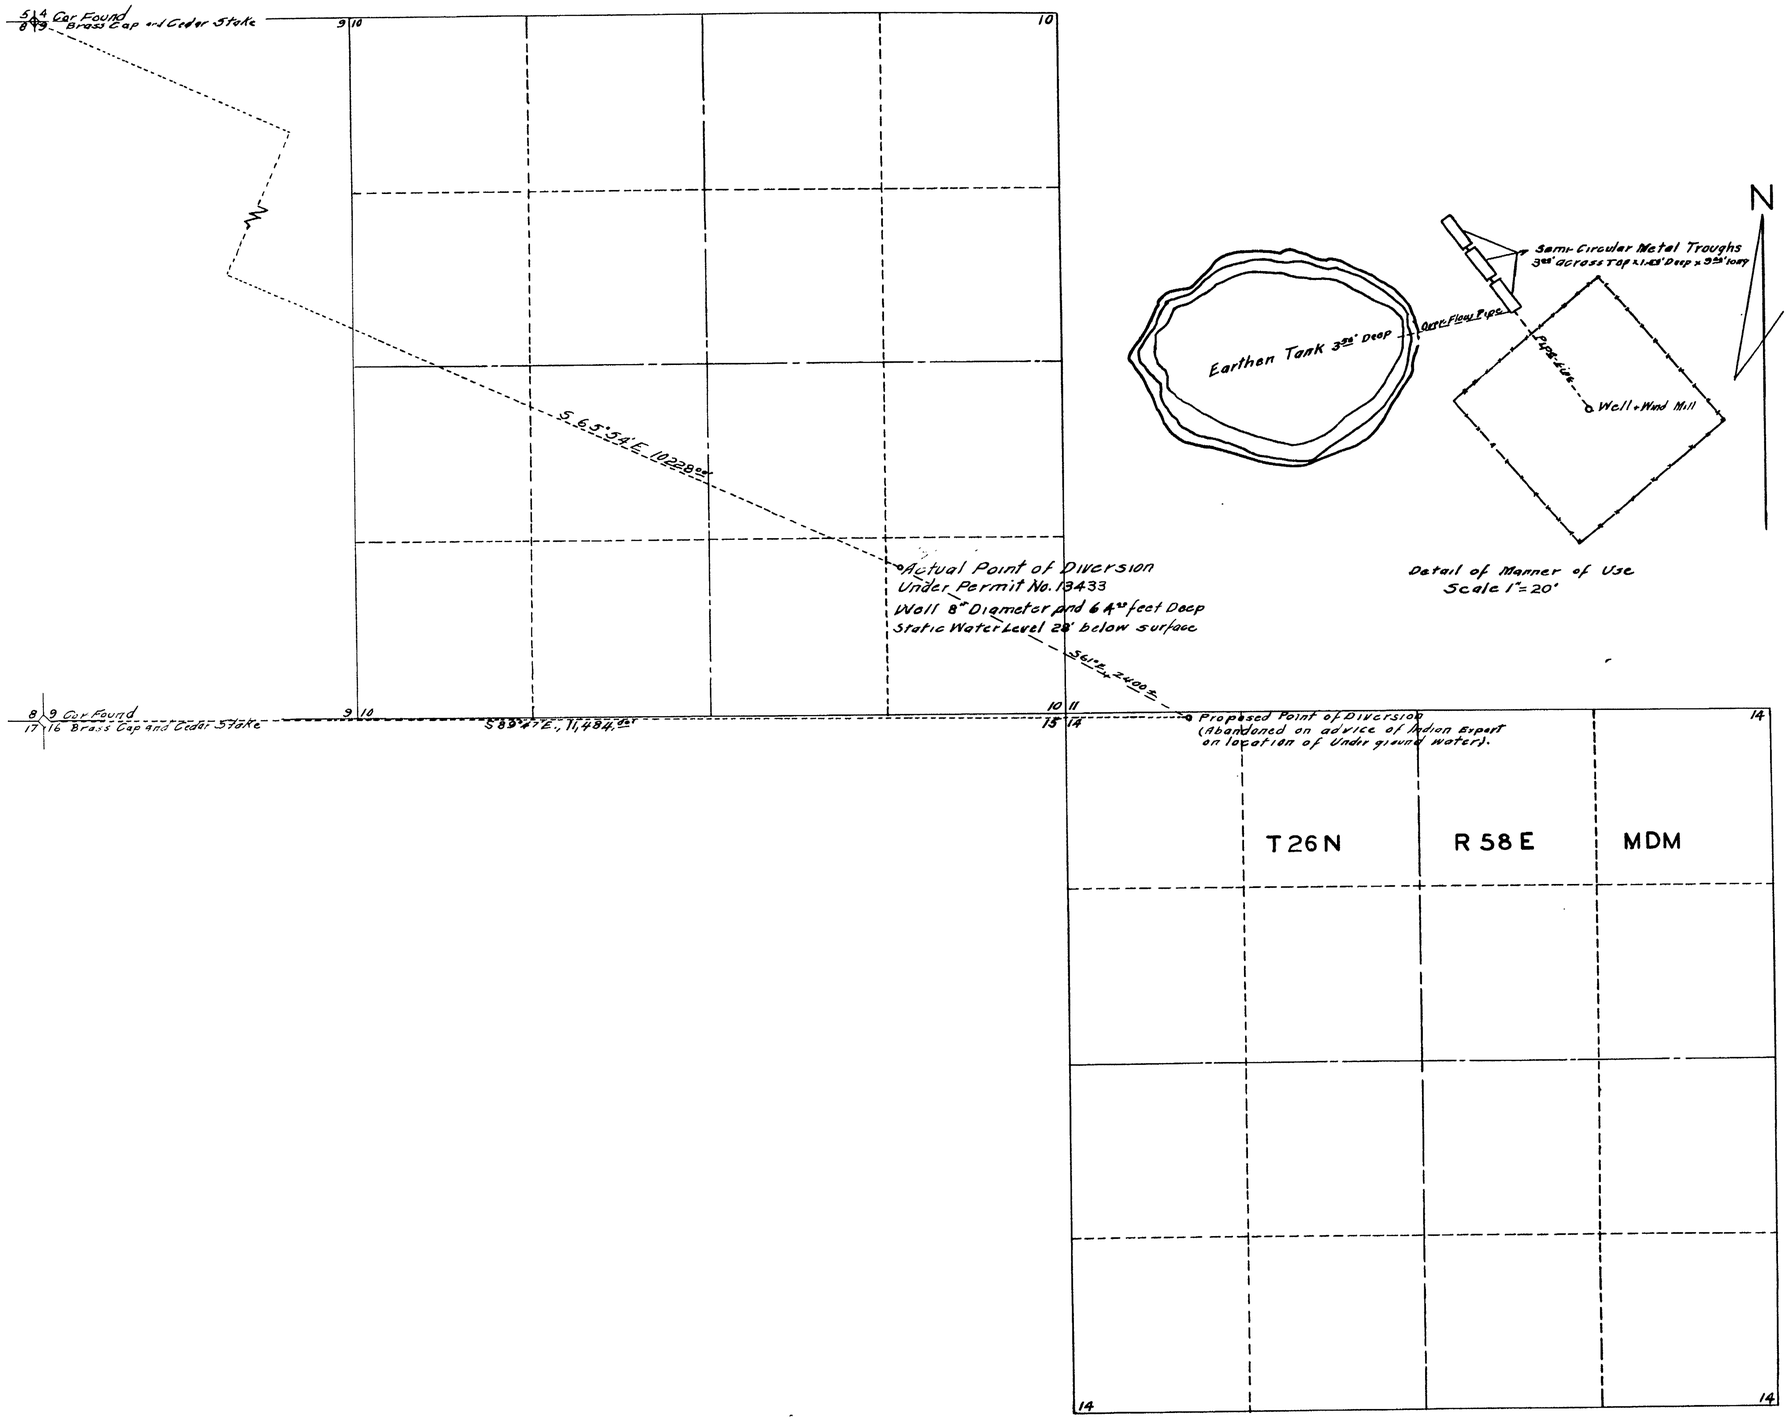

STATE OF NEVADA }
COUNTY OF ELKO } SS

I, W.H. Settelmeyer, being first duly sworn, depose and say, that this map consisting of one sheet has been correctly drawn to the designated scale, from field notes of a survey made by me on the 16th day of August 1954; that it truly and correctly represents the location and extent of the works used to divert water from Minnow Springs Well in ELKO COUNTY, NEVADA, by RAYMOND GARDNER under Permit No. 13433 for stockwatering purposes. That the point of diversion, the location and size of the diverting conduit and size of stockwatering facilities, place and manner of use and the location and names of all other works or streams which are crossed by or connected with the said works are fully and correctly designated thereon.

W.H. Settelmeyer
STATE WATER RIGHT SURVEYOR

Subscribed and sworn to before me this 18th day of May 1955

Notary Public in and for Elko County, Nevada

MAP

TO ACCOMPANY PROOF OF BENEFICIAL USE UNDER PERMIT NO. 13433 FOR STOCKWATERING BY RAYMOND GARDNER FROM MINNOW SPRING WELL

OFFICE STATE ENGINEER MAY 23 55

Certificate No. 7676 Mar 28 1958

Place in → 13433-17016