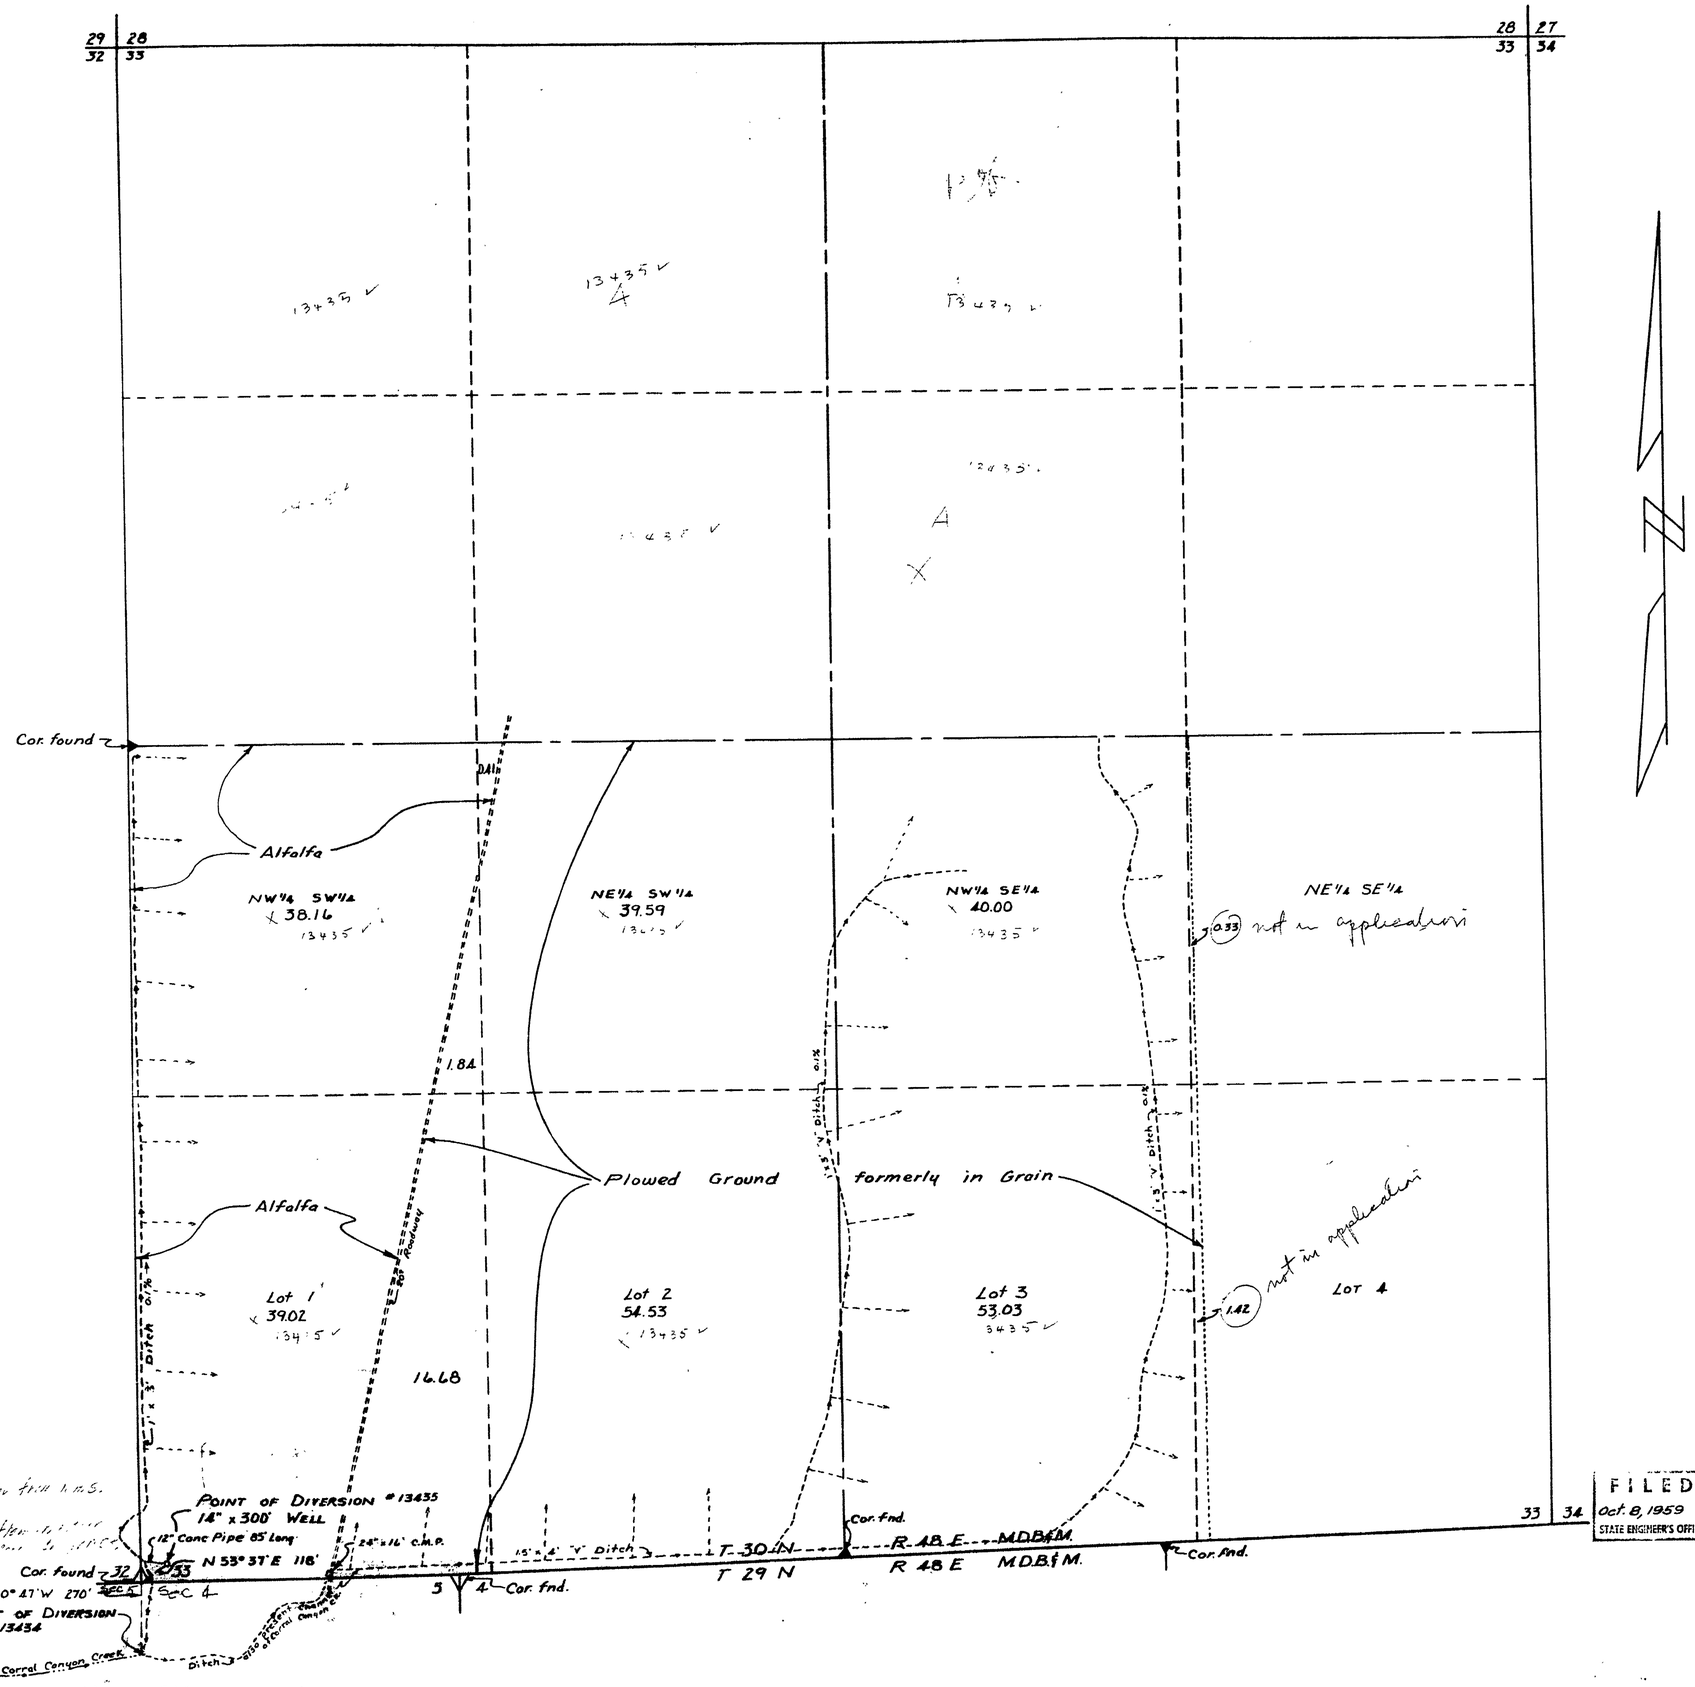

Sec.	Sub-division	Town-ship	Range	Cultivated Acreage	Description of Culture	Date of first Culture
33	NW¼SW¼	30 N	48 E	38.16	Alfalfa	
"	Lot 1	"	"	39.02	"	
"	NE¼ SW¼	"	"	0.41	"	
"	NW¼ SW¼	"	"	1.84	Grain	
"	Lot 1	"	"	16.68	"	
"	NE¼ SW¼	"	"	39.59	"	
"	Lot 2	"	"	54.53	"	
"	NW¼ SE¼	"	"	40.00	"	
"	Lot 3	"	"	53.03	"	
"	NE¼ SE¼	"	"	0.33	"	
"	Lot 4	"	"	1.42	"	
	Total cultivated			285.01 ac.		

STATE OF NEVADA }
COUNTY OF ELKO } S.S.

I, W.H. Settelmeyer, being first duly sworn, depose and say that this map consisting of one sheet has been correctly drawn to the designated scale from field notes of a survey made under my direction and supervision on the 21st day of July 1959, that it truly and correctly represents the location and extent of the works used to divert water from Corral Canyon Creek and from an underground source in Eureka County, by Fred Gilmore and Art Seltzer for irrigation and domestic purposes under applications Nos. 13434 & 13435. That the points of diversion, the location & size of the diverting channel, location and description of all measuring devices, the location and extent of lands owned or controlled by the applicant upon which water applied for under applications Nos. 13434 & 13435 is used, together with the area and kind of culture in each 40-acre subdivision, and the location and names of all other works or streams which are crossed by or connected with said works are fully and correctly designated thereon.

W.H. Settelmeyer
State Water Right Surveyor

Subscribed and sworn to before me this 19th day of September 1959

Frank Weinmann
Notary Public in and for Elko County, Nevada.

0 200 500 1000 1500
Scale 1" = 300'

FILED
Oct. 8, 1959
STATE ENGINEER'S OFFICE

MAP

TO ACCOMPANY PROOF OF BENEFICIAL USE UNDER APPLICATIONS NOS. 13434 & 13435 FOR IRRIGATION AND DOMESTIC PURPOSES BY FRED GILMORE AND ART SELTZER FROM CORRAL CANYON CREEK AND AN UNDERGROUND SOURCE.

no. 13434 - CERTIFICATE No. 5043 ISSUED Nov. 23, 1960
CERTIFICATE No. 4989 ISSUED February 19, 1960

1959 OCT 8 AM 11 45

File Under → 13434 13435