STATE OF NEVADA, } SS.
COUNTY OF CHURCHILL

I, LOWELL D. EMERY BEING FIRST DULY SWORN, DEPOSE AND SAY THAT THIS MAP, CONSISTING OF 3 SHEETS. NUMBERED FROM 1 TO 3, INCLUSIVE, HAS BEEN CORRECTLY DRAWN TO THE DESIGNATED SCALE FROM FIELD NOTES OF A SURVEY MADE BY ME, (OR UNDER MY SUPERVISION AND DIRECTION), BETWEEN THE 20TH DAY OF JULY, AND THE 15TH DAY OF SEPTEMBER, 1967; THAT IT TRULY AND CORRECTLY REPRESENTS THE PROPOSED LOCATION AND EXTENT OF THE WORKS USED TO DIVERT WATER FROM THE CARSON LAKE, RICE, & "L" DRAINS IN CHURCHILL COUNTY, BY TRUCKEE-CARSON IRRIGATION DISTRICT FOR IRRIGATION AND STOCK WATERING PURPOSES UNDER APPLICATION NO. 13472-13473-13474 THAT THE POINT OF DIVERSION, THE LOCATION, SIZE OF THE DIVERTING CHANNEL, LOCATION AND DESCRIPTION OF ALL MEASURING DEVICES, THE LOCATION AND EXTENT OF LANDS OWNED OR CONTROLLED BY THE APPLICANT UPON WHICH WATER APPLIED FOR UNDER APPLICATION NO. 13472-13473-13474 IS USED, TOGETHER WITH THE AREA AND KIND OF CULTURE IN EACH 40 ACRE SUBDIVISION, AND THE LOCATION AND NAMES OF ALL OTHER WORKS OR STREAMS WHICH ARE CROSSED BY OR CONNECTED WITH SAID WORKS ARE FULLY AND CORRECTLY DESIGNATED THEREON

Lowell D. Emery
(STATE WATER RIGHT SURVEYOR)

SUBSCRIBED AND SWORN TO BEFORE ME
THIS 14th DAY OF September, 1967
NOTARY PUBLIC IN AND FOR Churchill COUNTY, NEVADA

SIGNED: Stachia K. Wildes
NOTARY PUBLIC

STACHIA K. WILDES
Notary Public — State of Nevada
Churchill County
My Commission Expires Jan 7, 1971

CULTURAL MAP TABULATION						
SECTION	SUB-DIVISION	TOWN-SHIP	RANGE	CULTIVATED ACREAGE	DESCRIPTION OF CULTURE	DATE OF FIRST CULTURE

SEE SHEET 3 OF 3

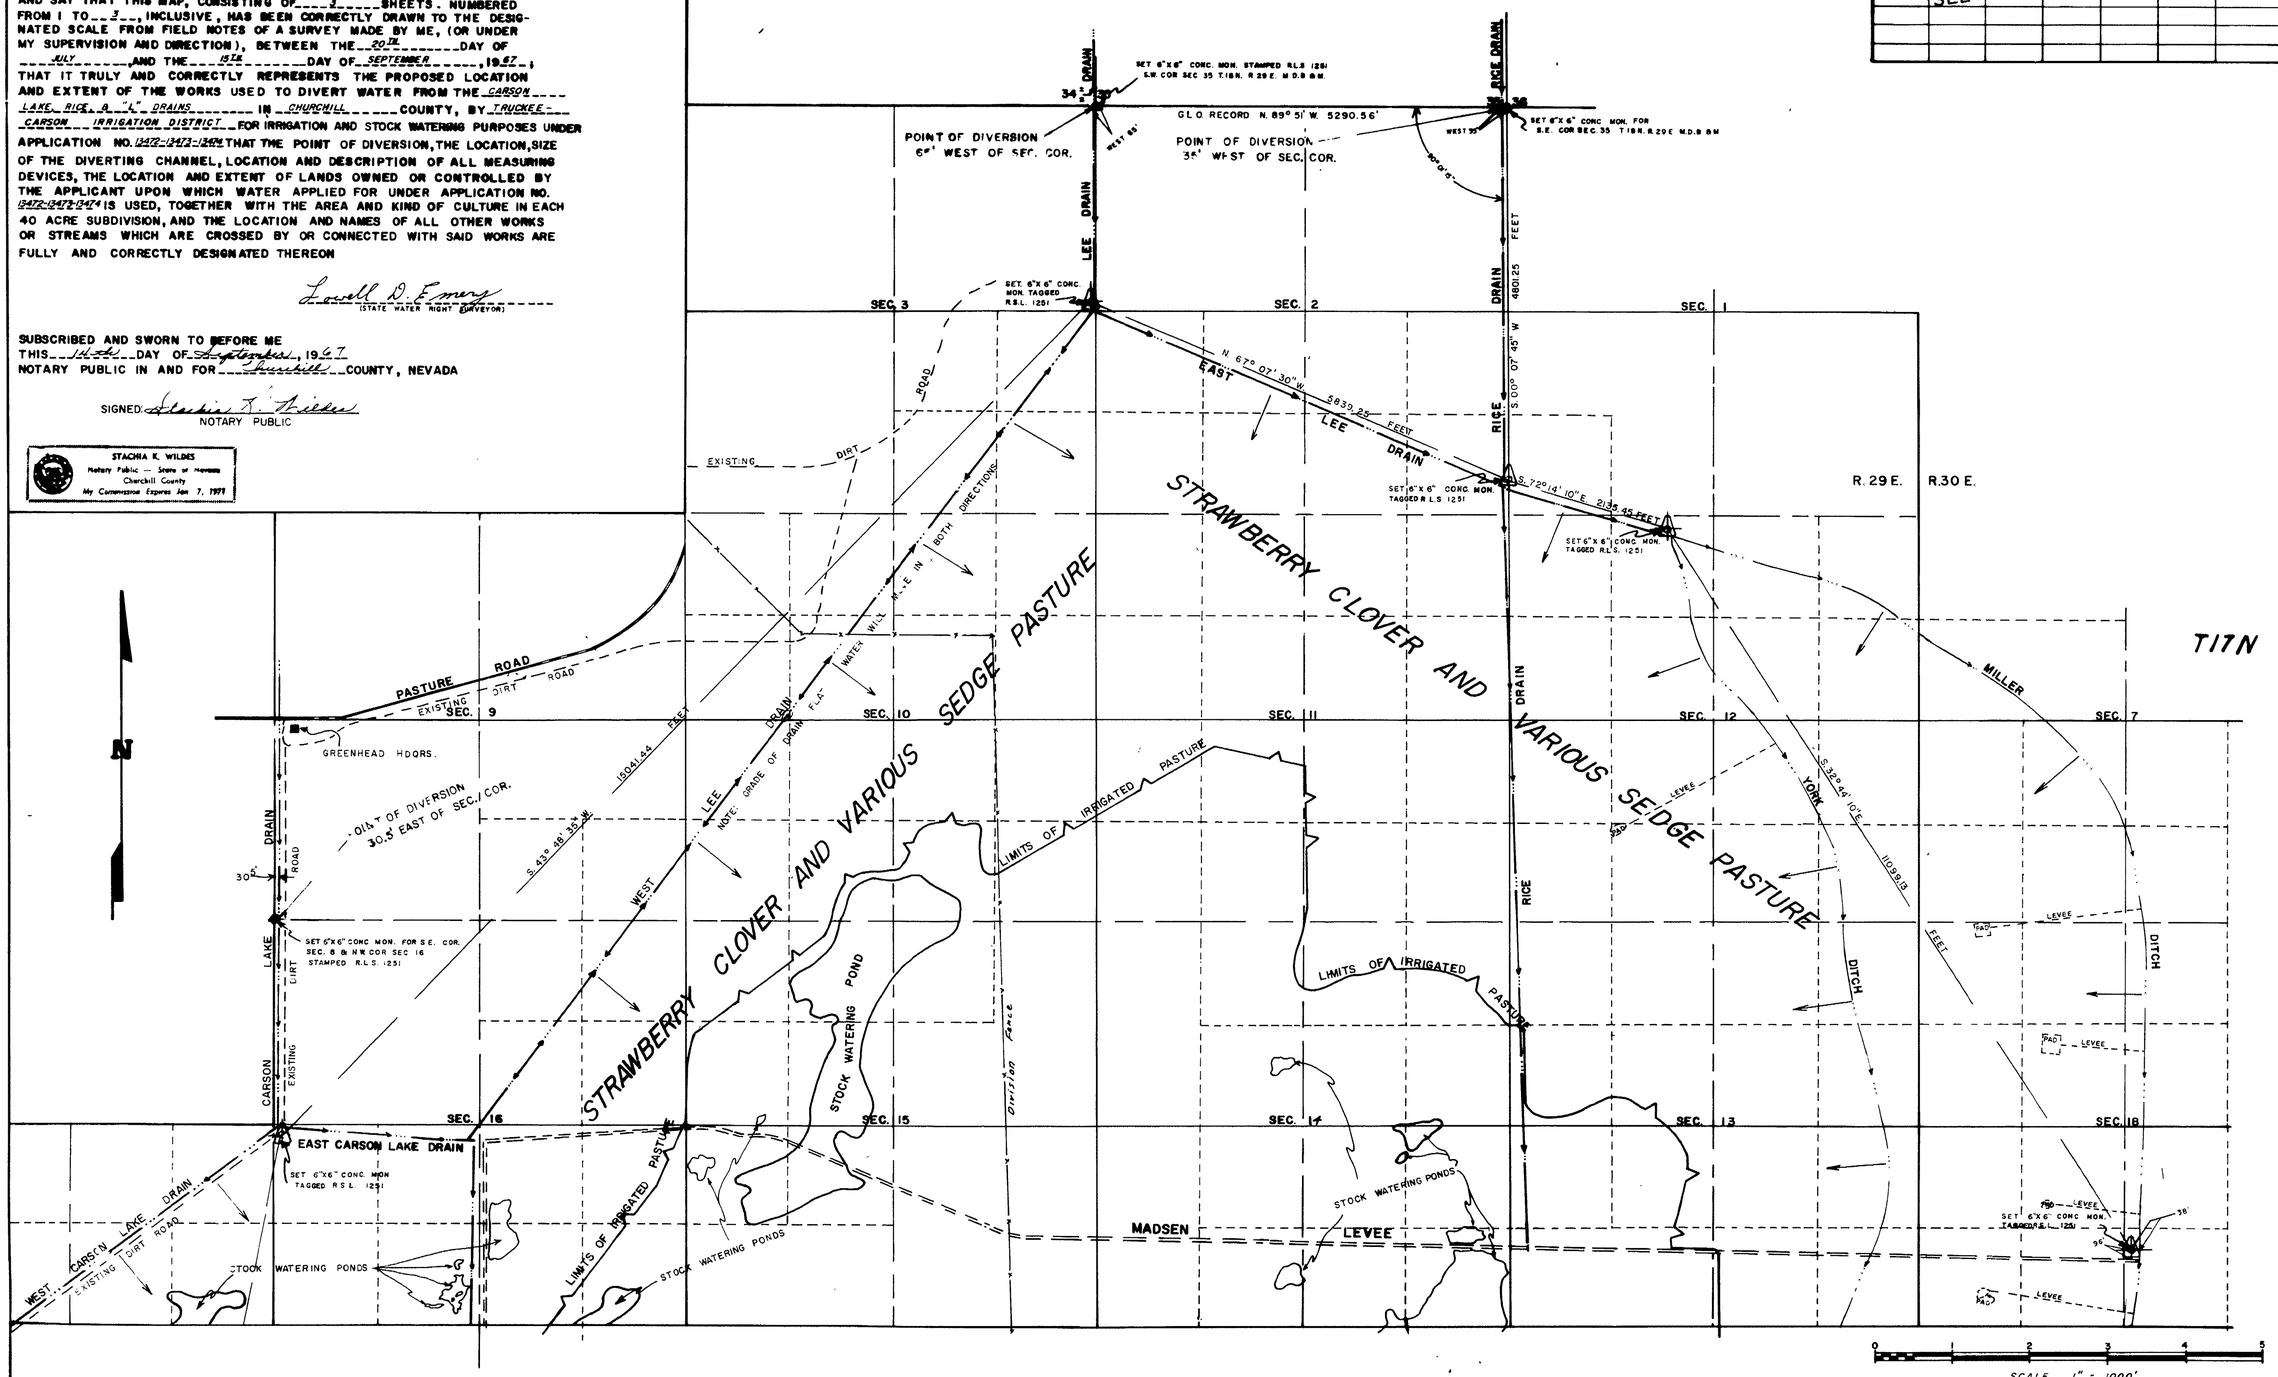

72 CERTIFICATE No. 6474 ISSUED 1-25-68
73 CERTIFICATE No. 6475 ISSUED 1-25-68
74 CERTIFICATE No. 6476 ISSUED 1-25-68

FILED
Sept. 18, 1967
STATE ENGINEER'S OFFICE

MAP TO ACCOMPANY
PROOF OF BENEFICIAL USE
FOR
IRRIGATION PURPOSE AND STOCKWATERING
BY
TRUCKEE-CARSON IRRIGATION DISTRICT
FROM
CARSON LAKE DRAIN, "L" DRAIN & RICE DRAIN

2 1 8 241 7 196 13474 13473 72 File Under

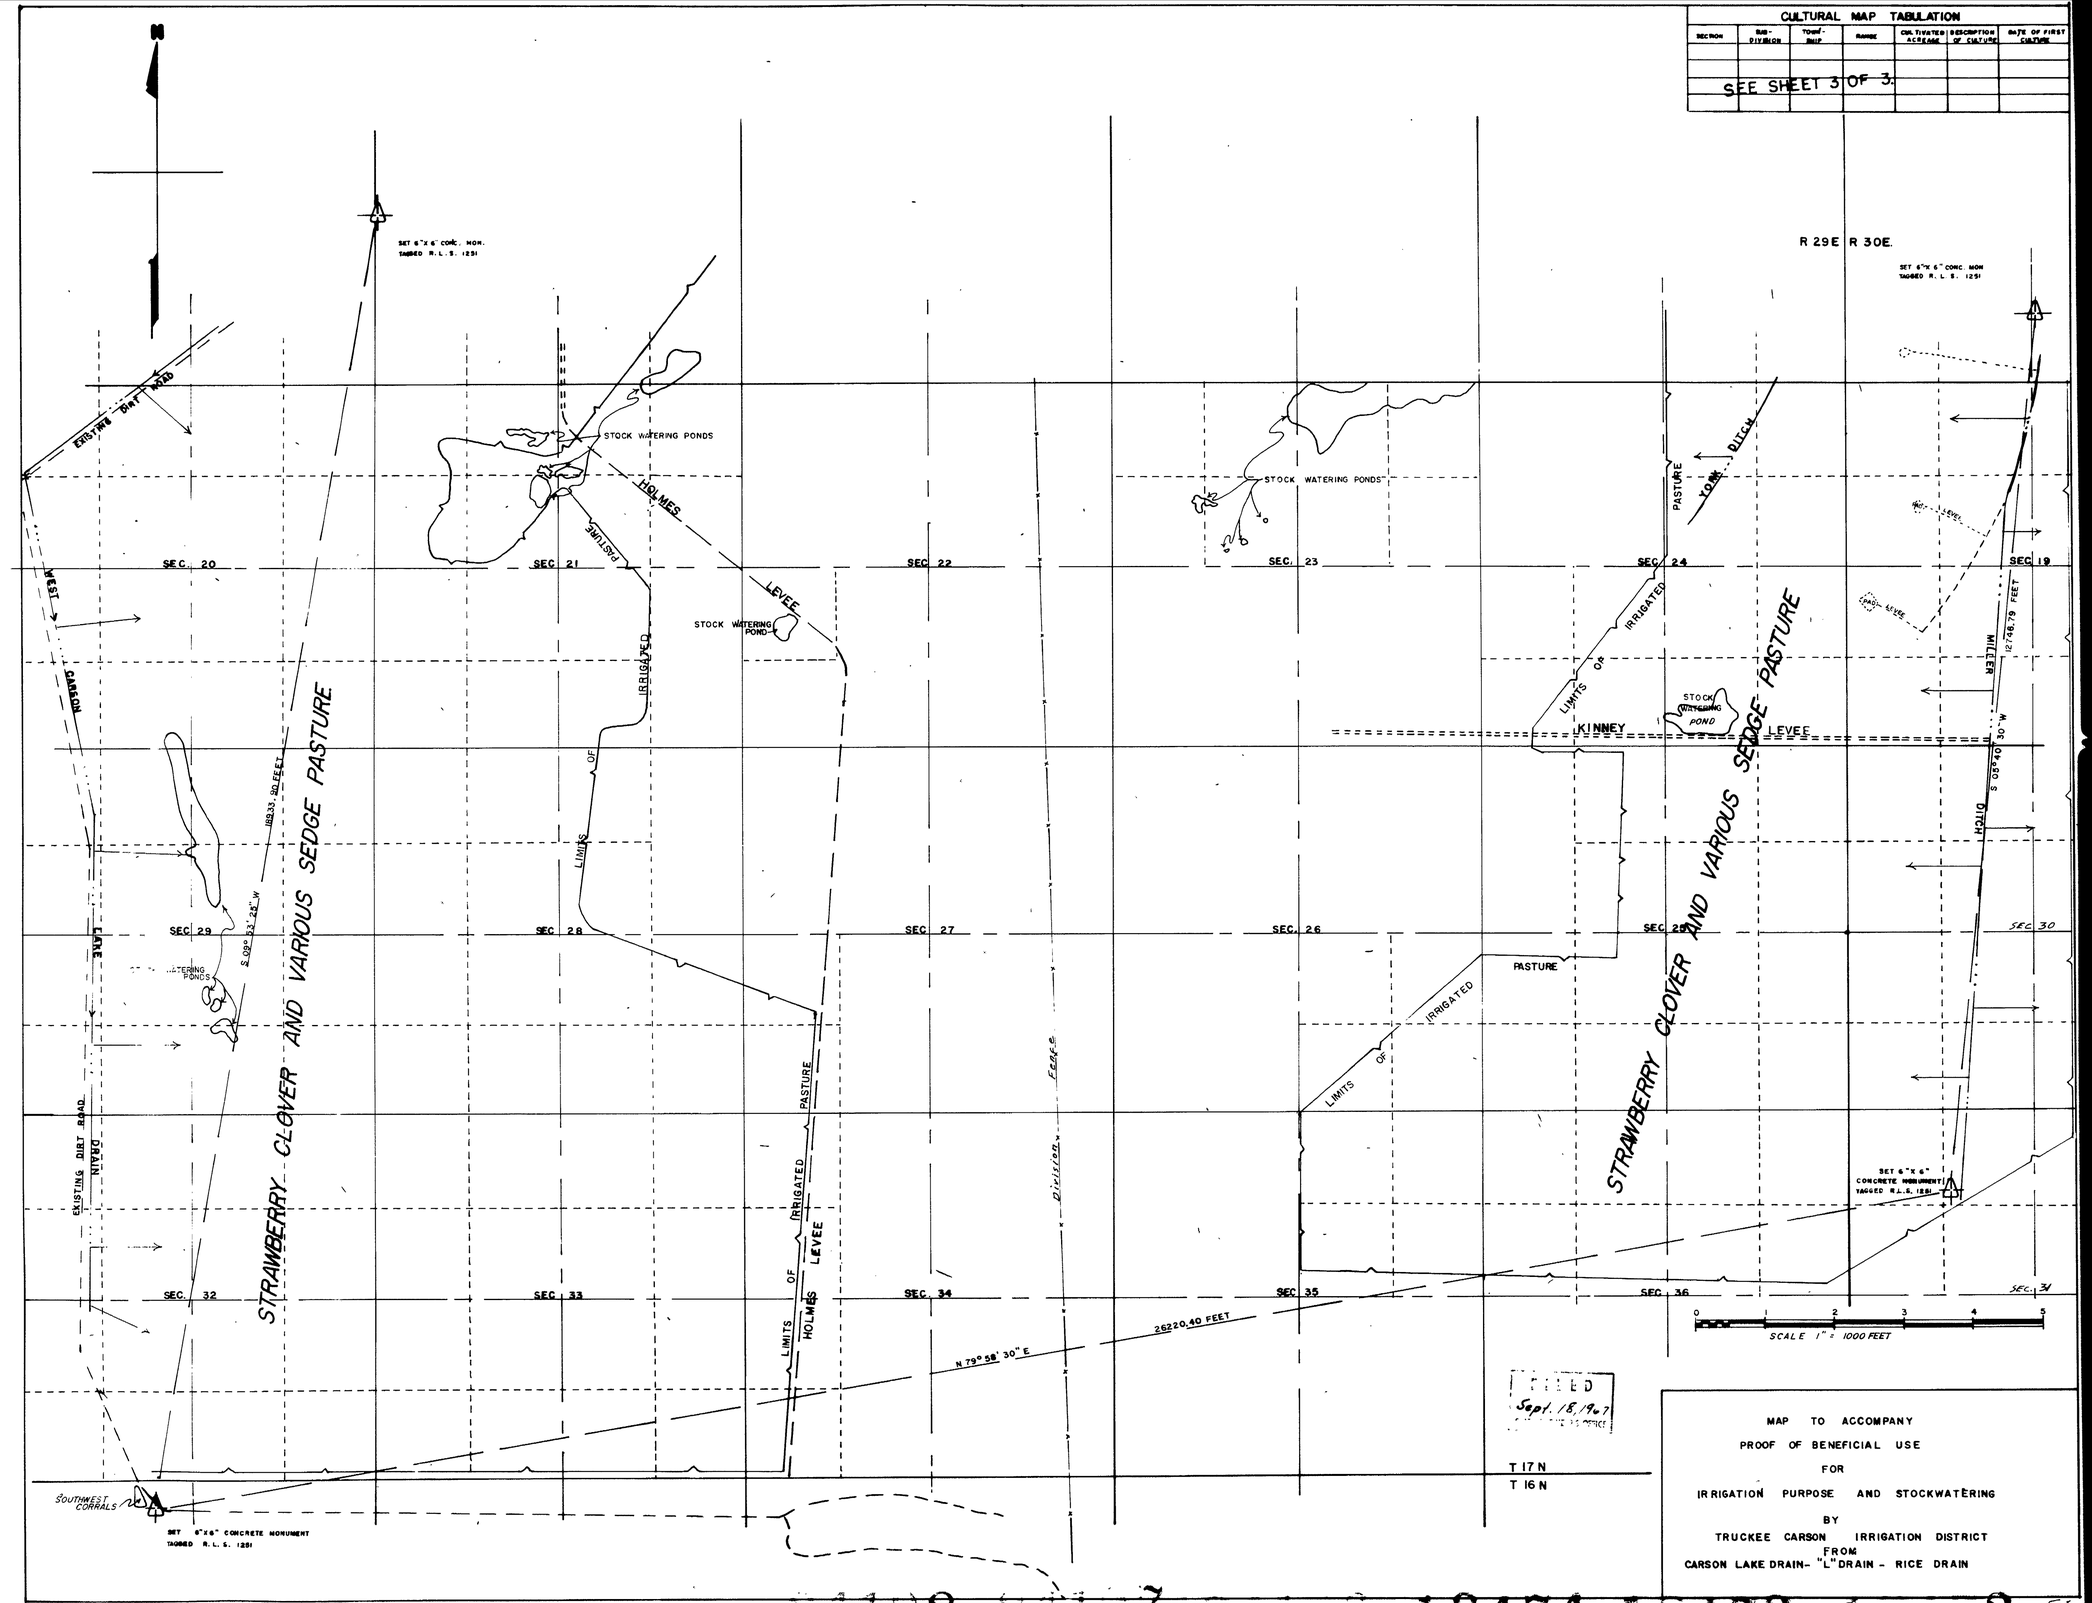
CULTURAL MAP TABULATION
SECTION
SUB-DIVISION
TOWN-SHIP
RANGE
CULTIVATED ACREAGE
DESCRIPTION OF CULTURE
DATE OF FIRST CULTURE
SEE SHEET 3 OF 3.
N
R 29 E R 30 E.
SET 6"X 6" CONC. MON. TAGGED R.L.S. 1251
EXISTING DIRT ROAD
STOCK WATERING PONDS
HOLMES LEVEE
PASTURE
YORK DITCH
SEC. 20
SEC. 21
SEC. 22
SEC. 23
SEC. 24
SEC. 19
WEST CARSON LAKE DRAIN
STOCK WATERING POND
LIMITS OF IRRIGATED PASTURE
KINNEY LEVEE
MILLER DITCH
12748.79 FEET
S 05°40' 30" W
STRAWBERRY CLOVER AND VARIOUS SEDGE PASTURE
SEC. 29
SEC. 28
SEC. 27
SEC. 26
SEC. 25
SEC. 30
SEC. 32
SEC. 33
SEC. 34
SEC. 35
SEC. 36
SEC. 31
S 09° 33' 25" W
118933.90 FEET
Division Fence
SET 6"X 6" CONCRETE MONUMENT TAGGED R.L.S. 1251
N 79° 58' 30" E
26220.40 FEET
SOUTHWEST CORRALS
T 17 N
T 16 N
SCALE 1" = 1000 FEET
FILED
Sept. 18, 1967
MAP TO ACCOMPANY
PROOF OF BENEFICIAL USE
FOR
IRRIGATION PURPOSE AND STOCKWATERING
BY
TRUCKEE CARSON IRRIGATION DISTRICT
FROM
CARSON LAKE DRAIN- "L" DRAIN - RICE DRAIN

13474

2

SHEET 1 OF 3

CULTURAL MAP TABULATION

SECTION	DIVISION	TOWNSHIP	RANGE	CULTIVATED ACREAGE	DESCRIPTION OF CULTURE	DATE OF FIRST CULTURE
1	SW¼-SW¼	17N	29E	7	Pasture	
2	SE¼-SE¼	"	"	22	"	
	SW¼-SE¼	"	"	38	"	
	NW¼-SE¼	"	"	2	"	
	NE¼-SW¼	"	"	16	"	
	NW¼-SW¼	"	"	32	"	
	S½-SW¼	"	"	80	"	
3	NE¼-SE¼	"	"	17	"	
	SW¼-SE¼	"	"	9	"	
	SE¼-SE¼	"	"	37	"	
9	SE¼-SE¼	"	"	9	"	
10	SW¼-SW¼	"	"	39	"	
	NW¼-SW¼	"	"	20	"	
	NE¼-SW¼	"	"	40	"	
	SE¼-NW¼	"	"	26	"	
	SW¼-NW¼	"	"	1	"	
	NE¼-NW¼	"	"	3	"	
	NW¼-NE¼	"	"	35	"	
	SW¼-NE¼	"	"	40	"	
	~~E½-NW¼~~	"	"	80		
	N½-SE¼	"	"	80	"	
	SE¼-SE¼	"	"	11	"	
Sec. 11	N½	"	"	320	"	
	SE¼-~~SE¼~~	"	"	160	"	
	NW¼-SW¼	"	"	25	"	
	NE¼-SW¼	"	"	15	"	
Sec. 12	W½-NW¼	"	"	80	"	
	SE¼-NW¼	"	"	40	"	
	NE¼-NW¼	"	"	34	"	
	SW¼-NE¼	"	"	40	"	
	NW¼-NE¼	"	"	21	"	
	NE¼-NE¼	"	"	6	"	
	SE¼-NE¼	"	"	39	"	
	S½ Sec. 12	"	"	320	"	
Sec. 13	NE¼	"	"	160	"	
	N½-NW¼	"	"	80	"	
	SE¼-NW¼	"	"	35	"	
	SW¼-NW¼	"	"	35	"	
	SE¼	"	"	160	"	
	NE¼-SW¼	"	"	15	"	
Sec. 14	NE¼-NE¼	"	"	25	"	
	NW¼-NE¼	"	"	23	"	
	NE¼-NW¼	"	"	3	"	
Sec. 15	NW¼-NW¼	"	"	30	"	
	SW¼-SW¼	"	"	3	"	
	NE¼-NW¼	"	"	30	watering pond.	
	NW¼-NE¼	"	"	5	"	
	SE¼-NW¼	"	"	10	"	
	NE¼-SW¼	"	"	20	"	
	NW¼-SW¼	"	"	10	"	
Sec. 16	NE¼-NE¼	"	"	35	Pasture	
	SE¼-NE¼	"	"	40	"	
	SW¼-NE¼	"	"	20	"	
	NW¼-NE¼	"	"	2	"	
	NE¼-SE¼	"	"	30	"	
	NW¼-SE¼	"	"	40	"	
	SE¼-SE¼	"	"	5	"	
	SW¼-SE¼	"	"	37	"	
	SW¼-	"	"	160	"	

SHEET 1 OF 3

CONT'D

SECTION	DIVISION	TOWNSHIP	RANGE	CULTIVATED ACREAGE	DESCRIPTION OF CULTURE	DATE OF FIRST
17	NE¼-SE¼	17N	29E	20	Pasture	
	SW¼-SE¼	"	"	30	"	
	SE¼-SW¼	"	"	5	"	
	SE¼-SE¼	"	"	40	watering pond	
	~~SE¼-SE¼~~	"	"	~~40~~	~~"~~	3/4
	~~NE¼-SW¼~~	"	"	~~5~~	~~"~~	1/4
7	SW¼-NW¼	17N	30E	20	Pasture	
	W½-SW¼	"	"	80	"	
	NE¼-SW¼	"	"	20	"	
	SE¼-SW¼	"	"	40	"	
	SW¼-NE¼	"	"	10	"	
18	NW¼	"	"	160	"	
	SW¼	"	"	160	"	
	NW¼-NE¼	"	"	10	"	
	SW¼-NE¼	"	"	10	"	
	NW¼-SE¼	"	"	8	"	
	SW¼-SE¼	"	"	30	"	

SHEET 2 OF 3

CULTURAL MAP TABULATION

SECTION	DIVISION	TOWNSHIP	RANGE	CULTIVATED ACREAGE	DESCRIPTION OF CULTURE	DATE OF FIRST CULTURE
20	NW¼-NW¼	17N	29E	11	Pasture	
	SW¼-NW¼	"	"	30	"	
	SE¼-	"	"	160	"	
	E½-SW¼	"	"	80	"	
	NW¼-SW¼	"	"	22	"	
	SW¼-SW¼	"	"	13	"	
	NE¼-NW¼	"	"	35	watering pond	
	SE¼-NW¼	"	"	40	"	
	NE¼	"	"	160	"	
21	SW¼	"	"	160	pasture	
	NW¼-SE¼	"	"	35	"	
	SW¼-SE¼	"	"	35	"	
	NW¼-NW¼	"	"	35	"	
	SW¼-NW¼	"	"	30	"	
	NE¼-NW¼	"	"	30	"	
	SE¼-NW¼	"	"	20	"	
	SW¼-NW¼	"	"	15	"	
	NW¼-NW¼	"	"	10	"	
23	N½-NE¼	"	"	30	watering pond	
	S½-SE¼	"	"	5	"	
24	NE¼	"	"	160	Pasture	
	SE¼	"	"	160	"	
	SE¼-SW¼	"	"	38	"	
	SW¼-SW¼	"	"	10	"	
25	NE¼	"	"	160	"	
	SE¼	"	"	160	"	
	S½-SW¼	"	"	80	"	
	NE¼-SW¼	"	"	35	"	
	NW¼-SW¼	"	"	30	"	
	SE¼-NW¼	"	"	20	"	
26	SE¼-SE¼	"	"	40	"	
	SW¼-SE¼	"	"	20	"	
	NE¼-SE¼	"	"	17	"	
27	NW¼-SW¼	"	"	8	"	
	SW¼-SW¼	"	"	30	"	
28	NW¼	"	"	160	"	
	SW¼	"	"	160	"	
	NW¼-NE¼	"	"	18	"	
	SE¼-NE¼	"	"	10	"	
	S½-SE¼	"	"	80	"	
	NW¼-SE¼	"	"	35	"	
	NE¼-SE¼	"	"	20	"	
29	NE¼	"	"	160	"	
	SE¼	"	"	160	"	
	E½-SW¼	"	"	80	"	
	E½-NW¼	"	"	80	"	
	NW¼-NW¼	"	"	10	"	
	SW¼-NW¼	"	"	10	"	
32	NE¼	"	"	160	"	
	SE¼	"	"	160	"	
	E½-NW¼	"	"	80	"	
	NW¼-NW¼	"	"	10	"	
	SW¼-NW¼	"	"	10	"	
	NE¼-SW¼	"	"	40	"	
	NW¼-SW¼	"	"	10	"	
	SE¼-SW¼	"	"	35	"	

SHEET 2 OF 3

CONT'D

SECTION	DIVISION	TOWNSHIP	RANGE	CULTIVATED ACREAGE	DESCRIPTION OF CULTURE	DATE OF FIRST CULTURE
33	—	17N	29E	640	Pasture	
34	NW¼-NW¼	"	"	30	"	
	SW¼-NW¼	"	"	25	"	
	NW¼-SW¼	"	"	20	"	
	SW¼-SW¼	"	"	20	"	
35	N½-NE¼	"	"	80	"	
	SW¼-NE¼	"	"	30	"	
	SE¼-NE¼	"	"	30	"	
36	N½-NW¼	"	"	80	"	
	SW¼-NW¼	"	"	35	"	
	SE¼-NW¼	"	"	35	"	
	N½-NE¼	"	"	80	"	
	SW¼-NE¼	"	"	35	"	
	SE¼-NE¼	"	"	35	"	
Sec. 19	NW¼	17N	30E	160	"	
	SW¼	"	"	160	"	
	NW¼-NE¼	"	"	10	"	
	SW¼-NE¼	"	"	10	"	
	NW¼-SE¼	"	"	10	"	
	SW¼-SE¼	"	"	10	"	
30	NW¼	"	"	160	"	
	SW¼	"	"	160	"	
	NW¼-NE¼	"	"	20	"	
	SW¼-NE¼	"	"	20	"	
	NW¼-SE¼	"	"	15	"	
	SW¼-SE¼	"	"	15	"	
31	NW¼-NW¼	"	"	40	"	
	SW¼-NW¼	"	"	20	"	
	NE¼-NW¼	"	"	35	"	
	NW¼-NE¼	"	"	8	"	

Sept. 18, 1967

MAP TO ACCOMPANY

PROOF OF BENEFICIAL USE

FOR

IRRIGATION PURPOSE AND STOCKWATERING

BY

TRUCKEE CARSON IRRIGATION DISTRICT

FROM

CARSON LAKE DRAIN - "L" DRAIN - RICE DRAIN