Position of Tract	Subdivision	Township	Range	Estimated acreage	Description of culture	Date of first culture
Tr. 37	Lot 4	47 N	30 E	10.45	Wild Hay	
"	3	"	"	42.95	"	
"	2	"	"	40.00	"	
"	9	"	"	20.00	"	
"	8	"	"	40.00	"	
Tr. 39	NE¼	"	"	37.40	"	
"	"	"	"	1.66	Wild Hay & Pasture	
"	NW¼	"	"	15.40	"	
"	"	"	"	3.81	Pasture	
"	SW¼	"	"	3.62	Alfalfa & Pasture	
"	"	"	"	36.38	Pasture	
"	SE¼	"	"	6.52	Pasture	
"	"	"	"	1.96	Wild Hay	
"	"	"	"	37.50	Pasture	
			Total	292.23		

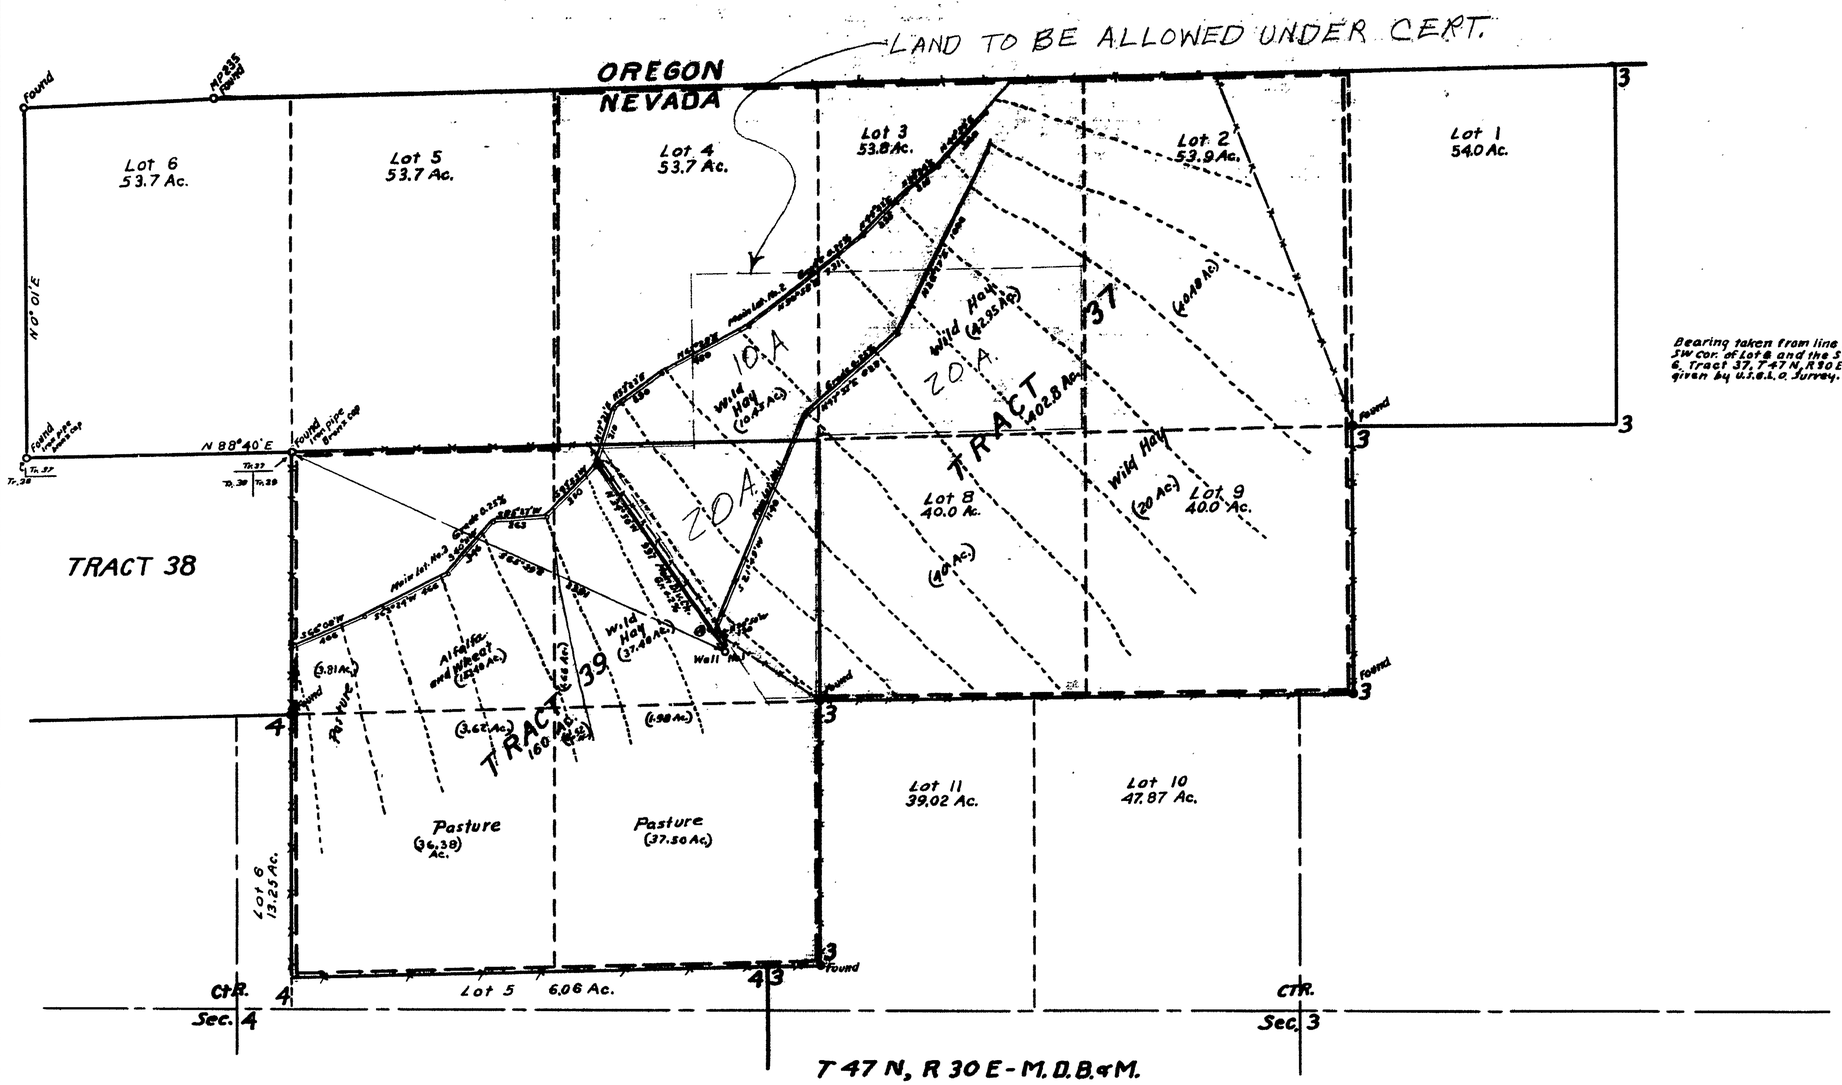

Bearing taken from line between the SW cor. of Lot 8 and the SE cor. of Lot 6, Tract 37, T 47 N, R 30 E - M.D.B.&M., as given by U.S.G.L.O. Survey.

Note - Lot numbers in Tract 37 are not official
Use only to identify location within tract

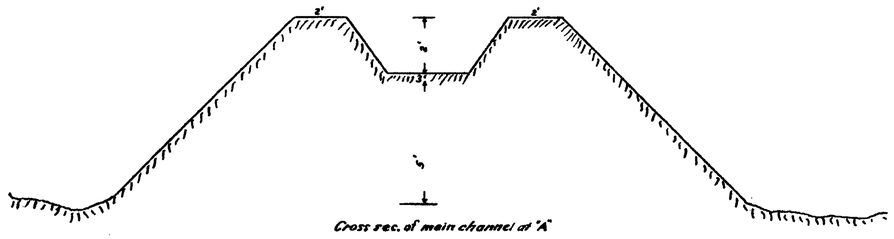

Cross sec. of main channel at "A"

STATE OF NEVADA
COUNTY OF HUMBOLDT } SS

I, W.A. Wentz, being first duly sworn, depose and say that this map, consisting of one sheet, has been correctly drawn to the designated scale from field notes of a survey made by me between the 10th day of July and the 11th day of July, 1953; that it truly and correctly represents the location and extent of the works used to divert water from underground, in Humboldt County, by Joe Erquiaga, for irrigation purposes under application No. 13503. That the point of diversion, the location, size and grades of the diverting channel, location and description of all measuring devices, the location and extent of lands owned or controlled by the applicant upon which water applied for under application No. 13503 is used, together with the area and kind of culture in each 40-acre subdivision, and the location and names of all other works or streams which are crossed by or connected with said works are fully and correctly designated thereon.

W. A. Wentz
State Water Right Surveyor

Subscribed and sworn to before me this 25th day of July, 1953

Gregory Bell
County Clerk - Humboldt County

Scale 1 in. = 400 ft.

Certificate No. 4044 Issued Jan. 25, 1954

FILED
JUL 30 1953
STATE ENGINEER'S OFFICE

MAP

TO ACCOMPANY PROOF OF BENEFICIAL USE UNDER APPLICATION No. 13503 FOR IRRIGATION BY JOE ERQUIAGA FROM UNDERGROUND

W.A. Wentz - Civil Eng'r. - R.P.E. No. 58 7-24-'53

13503