SECTION	SUB DIVISION	TOWNSHIP	RANGE	CULTIVATED AREA ACRES	DESCRIPTION OF CULTURE	DATE OF FIRST USE
1	LOT 3	14N.	69E	3.69	Alfalfa	
1	LOT 5	14N.	69E	7.65	Alfalfa	
6	LOT 7	14N	70E	3.46	Alfalfa	
		TOTAL		14.40 ACRES.		

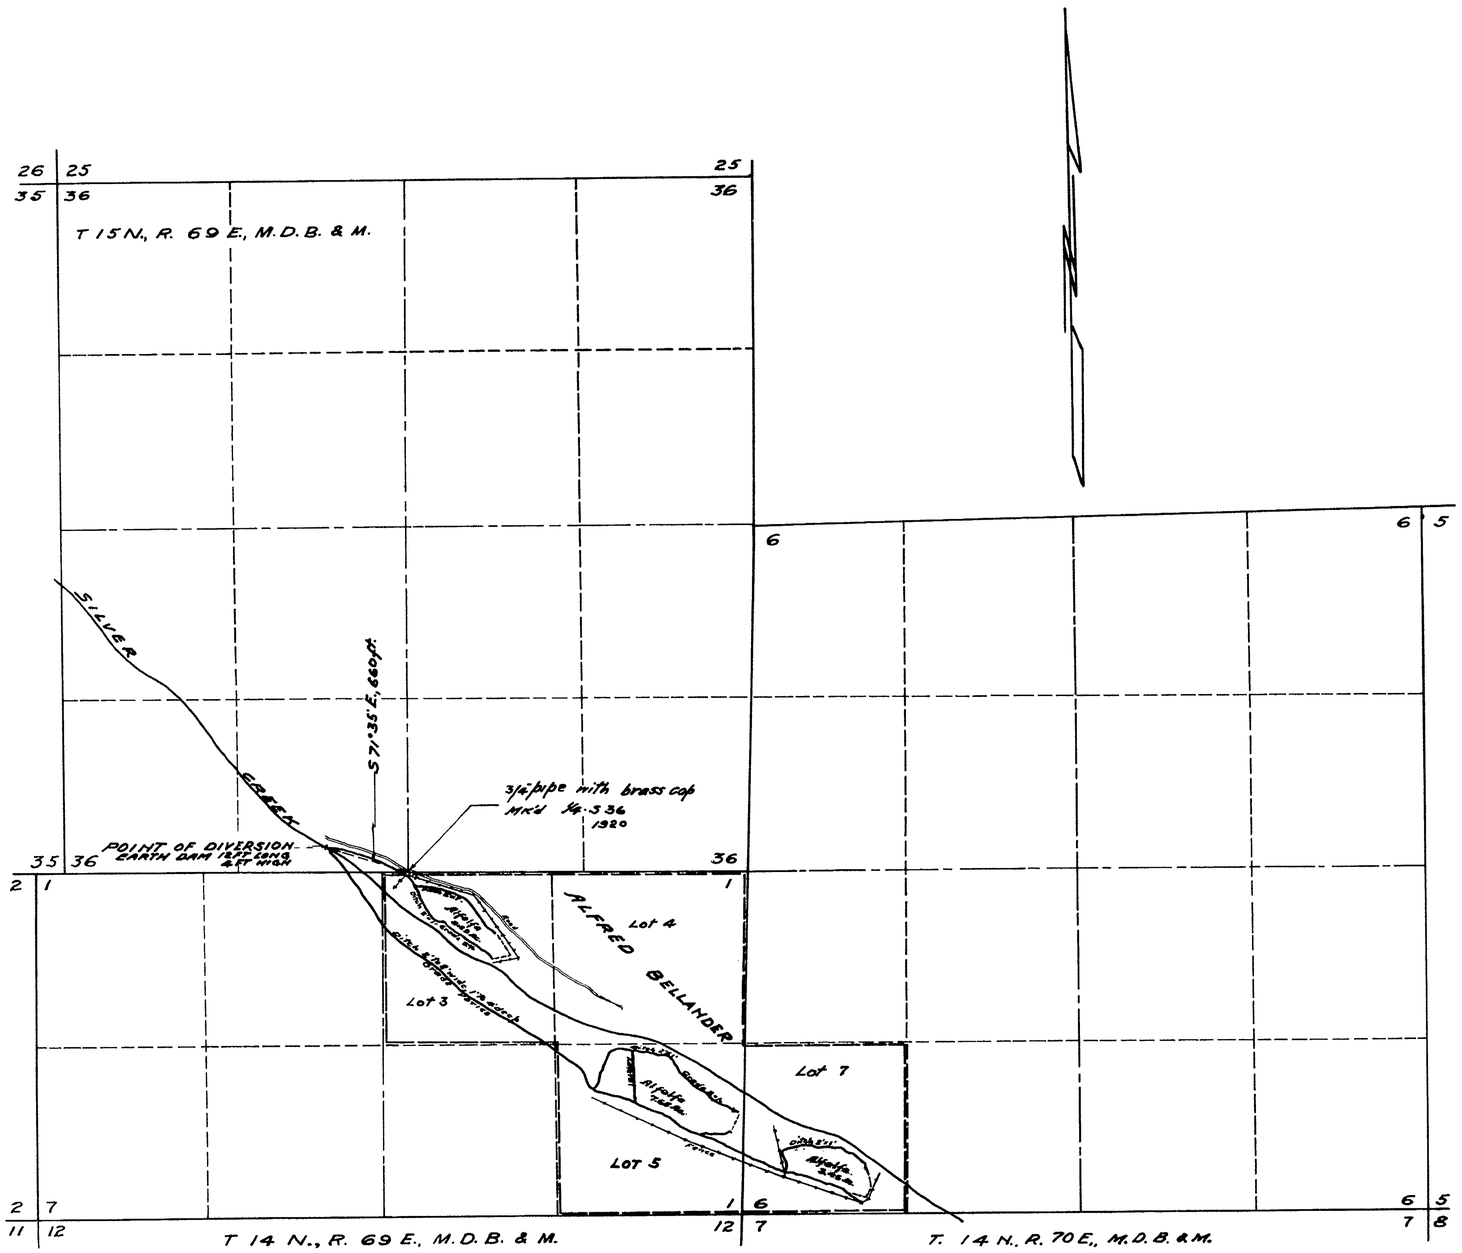

STATE OF NEVADA }
County of White Pine } SS.

I, Robert W. Millard, being first duly sworn, depose and say that this map, consisting of one sheet, has been correctly drawn to the designated scale from field notes of a survey made by me between the 11th. and 13th. days of August. 1955; that it truly and correctly represents the location and extent of the works used to divert water from SILVER CREEK in White Pine County by ALFRED BELLANDER for irrigation purposes under application No. 13536. That the point of diversion, the location size and grades of the diverting channel, location and description of all measuring devices, the location and extent of lands owned or controlled by the applicant upon which water applied for under application No. 13536 is used, together with the area and kind of culture in each 40-acre subdivision, and the location and names of all other works or streams which are crossed by or connected with said works are fully and correctly designated thereon.

Robert W. Millard
State Water Right Surveyor.

Subscribed and sworn to me this 26th day of August, 1955.

F. W. Millard
Notary public in and for White Pine County, Nevada
My Commission expires December 22, 1957.

0' 500' 1000' 2000'
SCALE 1-IN = 600 FT.

Certificate No. 4314 Issued Feb. 17, 1956

FILED
AUG 29 1955
STATE ENGINEER'S OFFICE

OFFICE
STATE ENGINEER
1955 AUG 29 PM 3 55

MAP TO ACCOMPANY PROOF OF BENEFICIAL USE UNDER PERMIT NO.
13536 FOR IRRIGATION
BY ALFRED BELLANDER
FROM SILVER CREEK
SURVEYED BY F. W. MILLARD & SON ELY, NEVADA

13536