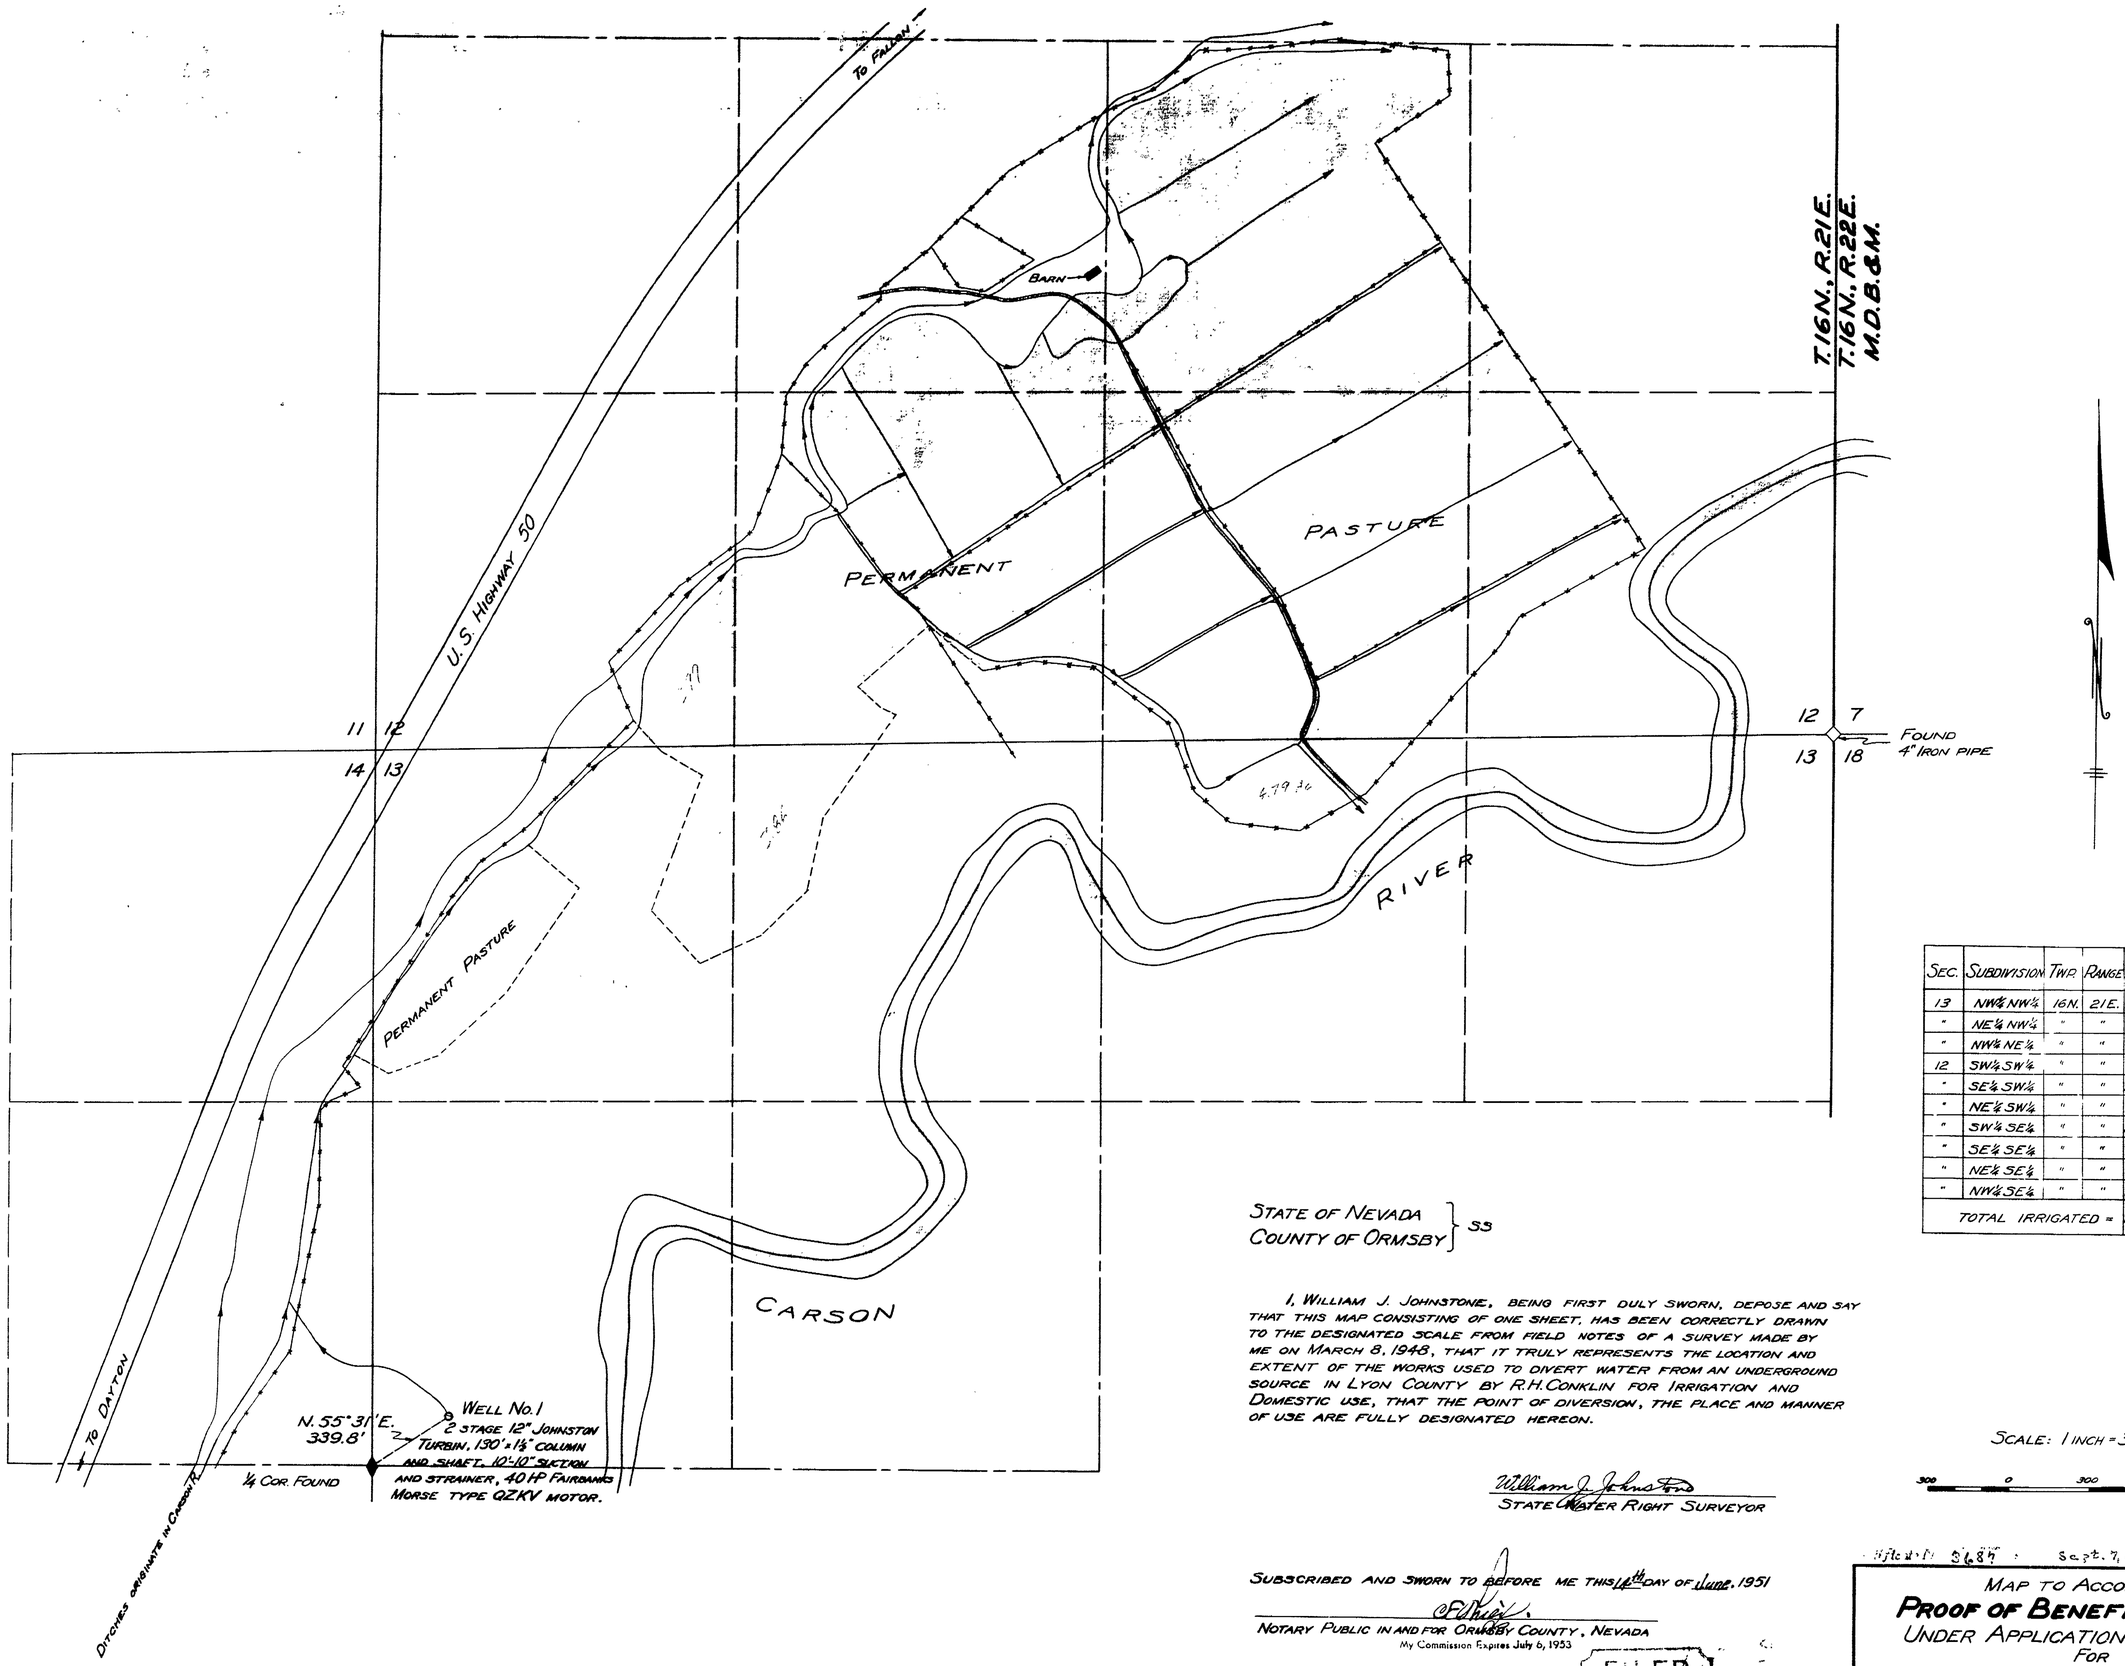

Sec.	Subdivision	Twp.	Range	Acres	Culture
13	NW¼ NW¼	16N.	21E.	9.95	Permanent Pasture
"	NE¼ NW¼	"	"	3.86	"
"	NW¼ NE¼	"	"	4.79	"
12	SW¼ SW¼	"	"	3.99	"
"	SE¼ SW¼	"	"	31.00	"
"	NE¼ SW¼	"	"	5.46	"
"	SW¼ SE¼	"	"	39.35	"
"	SE¼ SE¼	"	"	9.55	"
"	NE¼ SE¼	"	"	1.24	"
"	NW¼ SE¼	"	"	34.95	"
Total Irrigated =				144.14	Acres

State of Nevada
County of Ormsby } ss

I, William J. Johnstone, being first duly sworn, depose and say that this map consisting of one sheet, has been correctly drawn to the designated scale from field notes of a survey made by me on March 8, 1948, that it truly represents the location and extent of the works used to divert water from an underground source in Lyon County by R.H. Conklin for Irrigation and Domestic use, that the point of diversion, the place and manner of use are fully designated hereon.

William J. Johnstone
State Water Right Surveyor

Subscribed and sworn to before me this 14th day of June, 1951

Notary Public in and for Ormsby County, Nevada
My Commission Expires July 6, 1953

FILED
June 14, 1951
State Engineer's Office

Scale: 1 inch = 300 feet

300 0 300 600 900

Filed No. 3687 : Sept. 7, 1951

Map to Accompany
Proof of Beneficial Use
Under Application No. 13576
For
Irrigation and Domestic
By
R.H. Conklin
From
Underground Source
April 30, 1951

McLeod - Wallace - Johnstone - Engineering ~ Carson City, Nevada

13576