Sec.	Subdivision	Twp.	Range	Acres	Culture
3	SE¼ NW¼	16N.	23E.	9.7	Permanent Pasture
"	SW¼ NE¼	"	"	4.1	"
"	" "	"	"	11.6	Alfalfa
"	SE¼ NE¼	"	"	9.7	"
"	" "	"	"	2.2	Permanent Pasture
"	NW¼ NE¼	"	"	8.1	Alfalfa
"	" "	"	"	1.9	Permanent Pasture
"	NE¼ NE¼	"	"	3.8	Alfalfa
"	" "	"	"	20.8	Permanent Pasture
2	NW¼ NW¼	"	"	9.1	"
"	NE¼ NW¼	"	"	2.9	Alfalfa
34	SW¼ SE¼	17N.	"	3.0	"
"	SE¼ SE¼	"	"	15.3	"
"	" "	"	"	11.4	Permanent Pasture
"	NE¼ SE¼	"	"	6.3	"
35	SW¼ SW¼	"	"	30.7	"
"	" "	"	"	0.9	Alfalfa
"	NW¼ SW¼	"	"	29.3	Permanent Pasture
"	SE¼ SW¼	"	"	23.6	Alfalfa
"	" "	"	"	2.6	Permanent Pasture
"	NE¼ SW¼	"	"	36.3	"
"	SW¼ SE¼	"	"	27.0	Alfalfa
"	SE¼ SE¼	"	"	5.6	"
"	NE¼ SE¼	"	"	1.8	"
"	" "	"	"	1.4	Permanent Pasture
"	NW¼ SE¼	"	"	22.1	"
"	" "	"	"	7.8	Alfalfa
"	SW¼ NE¼	"	"	31.1	Permanent Pasture
"	SE¼ NE¼	"	"	17.3	"
"	NE¼ NE¼	"	"	7.4	"
"	NW¼ NE¼	"	"	6.4	"
"	SE¼ NW¼	"	"	12.2	"
Total Irrigated —				383.4	Acres

Continued on Sheet No. 2

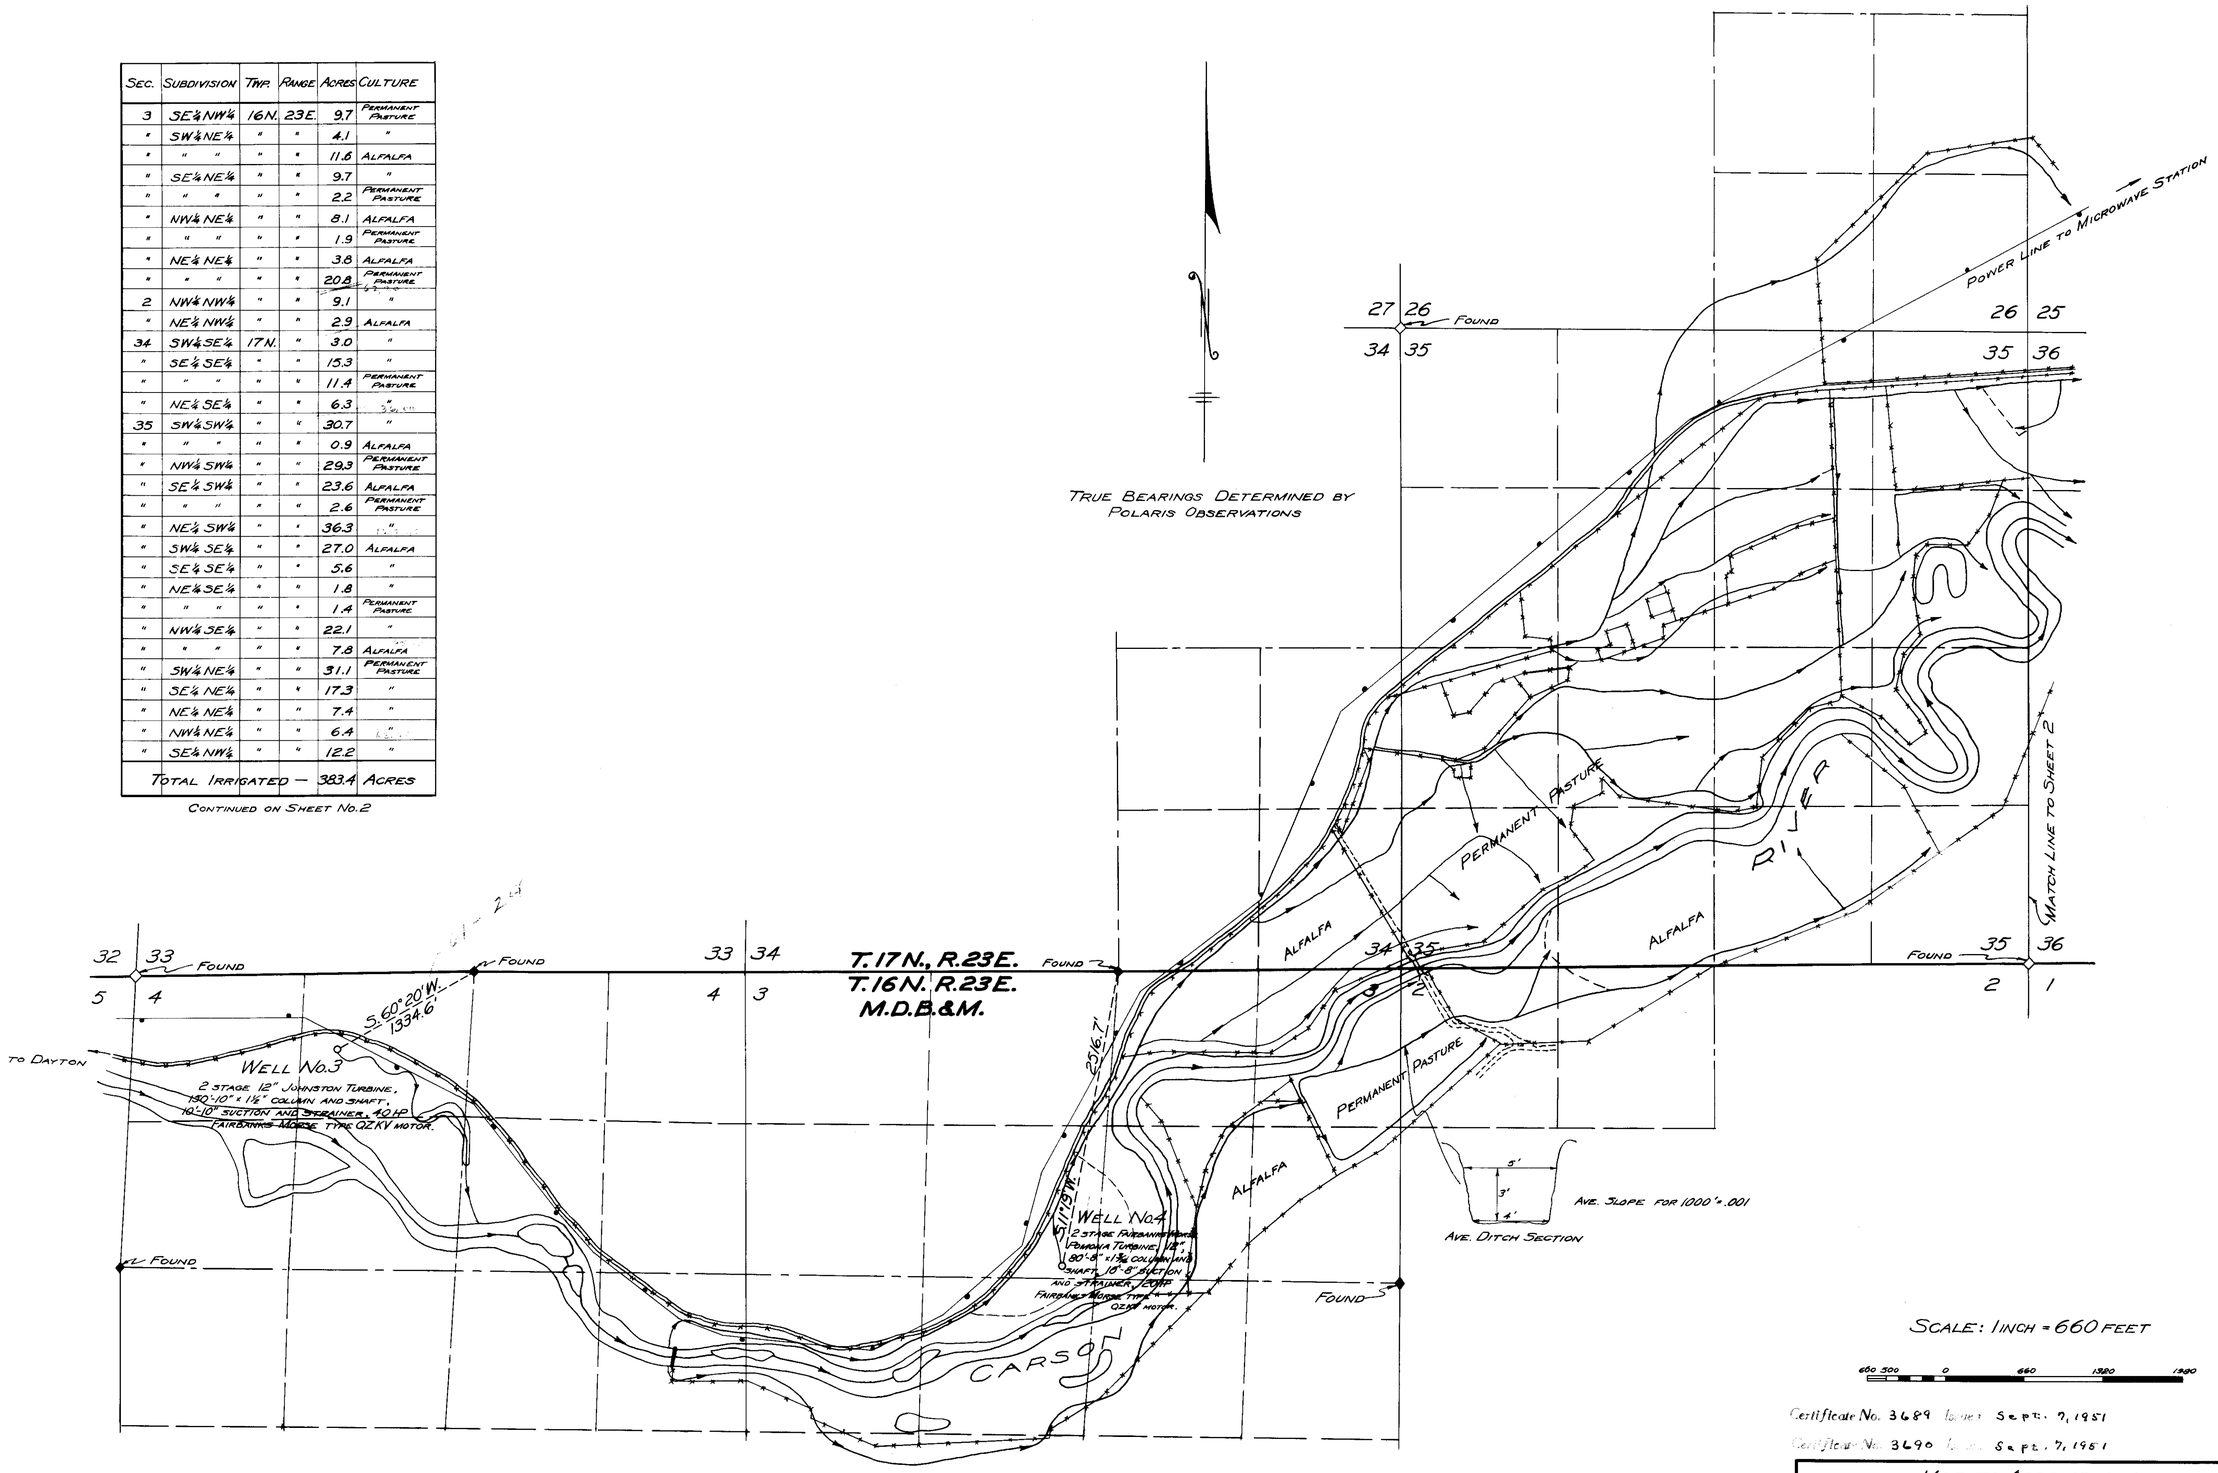

Scale: 1 inch = 660 feet

Certificate No. 3689 Issued Sept. 7, 1951

Certificate No. 3690 Issued Sept. 7, 1951

Map to Accompany
Proof of Beneficial Use
Under Application No. 13578 and 13579
for Irrigation and Domestic
By
R. H. Conklin
From
Underground Sources
April 30, 1951

Filed June 14, 1951

McLeod-Wallace-Johnstone ~ Engineering, Carson City, Nevada

83577 13578–13579 No. 1 of 2 Sheets

SEC.	SUBDIVISION	TWP.	RANGE	ACRES	CULTURE
36	NW¼ NW¼	17N.	23E.	27.1	PERMANENT PASTURE
"	SW¼ NW¼	"	"	12.5	"
"	NE¼ NW¼	"	"	26.4	"
"	SE¼ NW¼	"	"	37.1	"
"	NW¼ NE¼	"	"	2.1	"
"	SW¼ NE¼	"	"	22.2	"
"	NE¼ SW¼	"	"	8.7	"
"	NW¼ SE¼	"	"	0.7	"
"	SE¼ NE¼	"	"	8.6	"
31	SW¼ NW¼	17N.	24E.	29.3	"
"	NW¼ SW¼	"	"	7.2	"
TOTAL THIS SHEET =				181.9	ACRES
TOTAL BOTH SHEETS =				565.3	ACRES

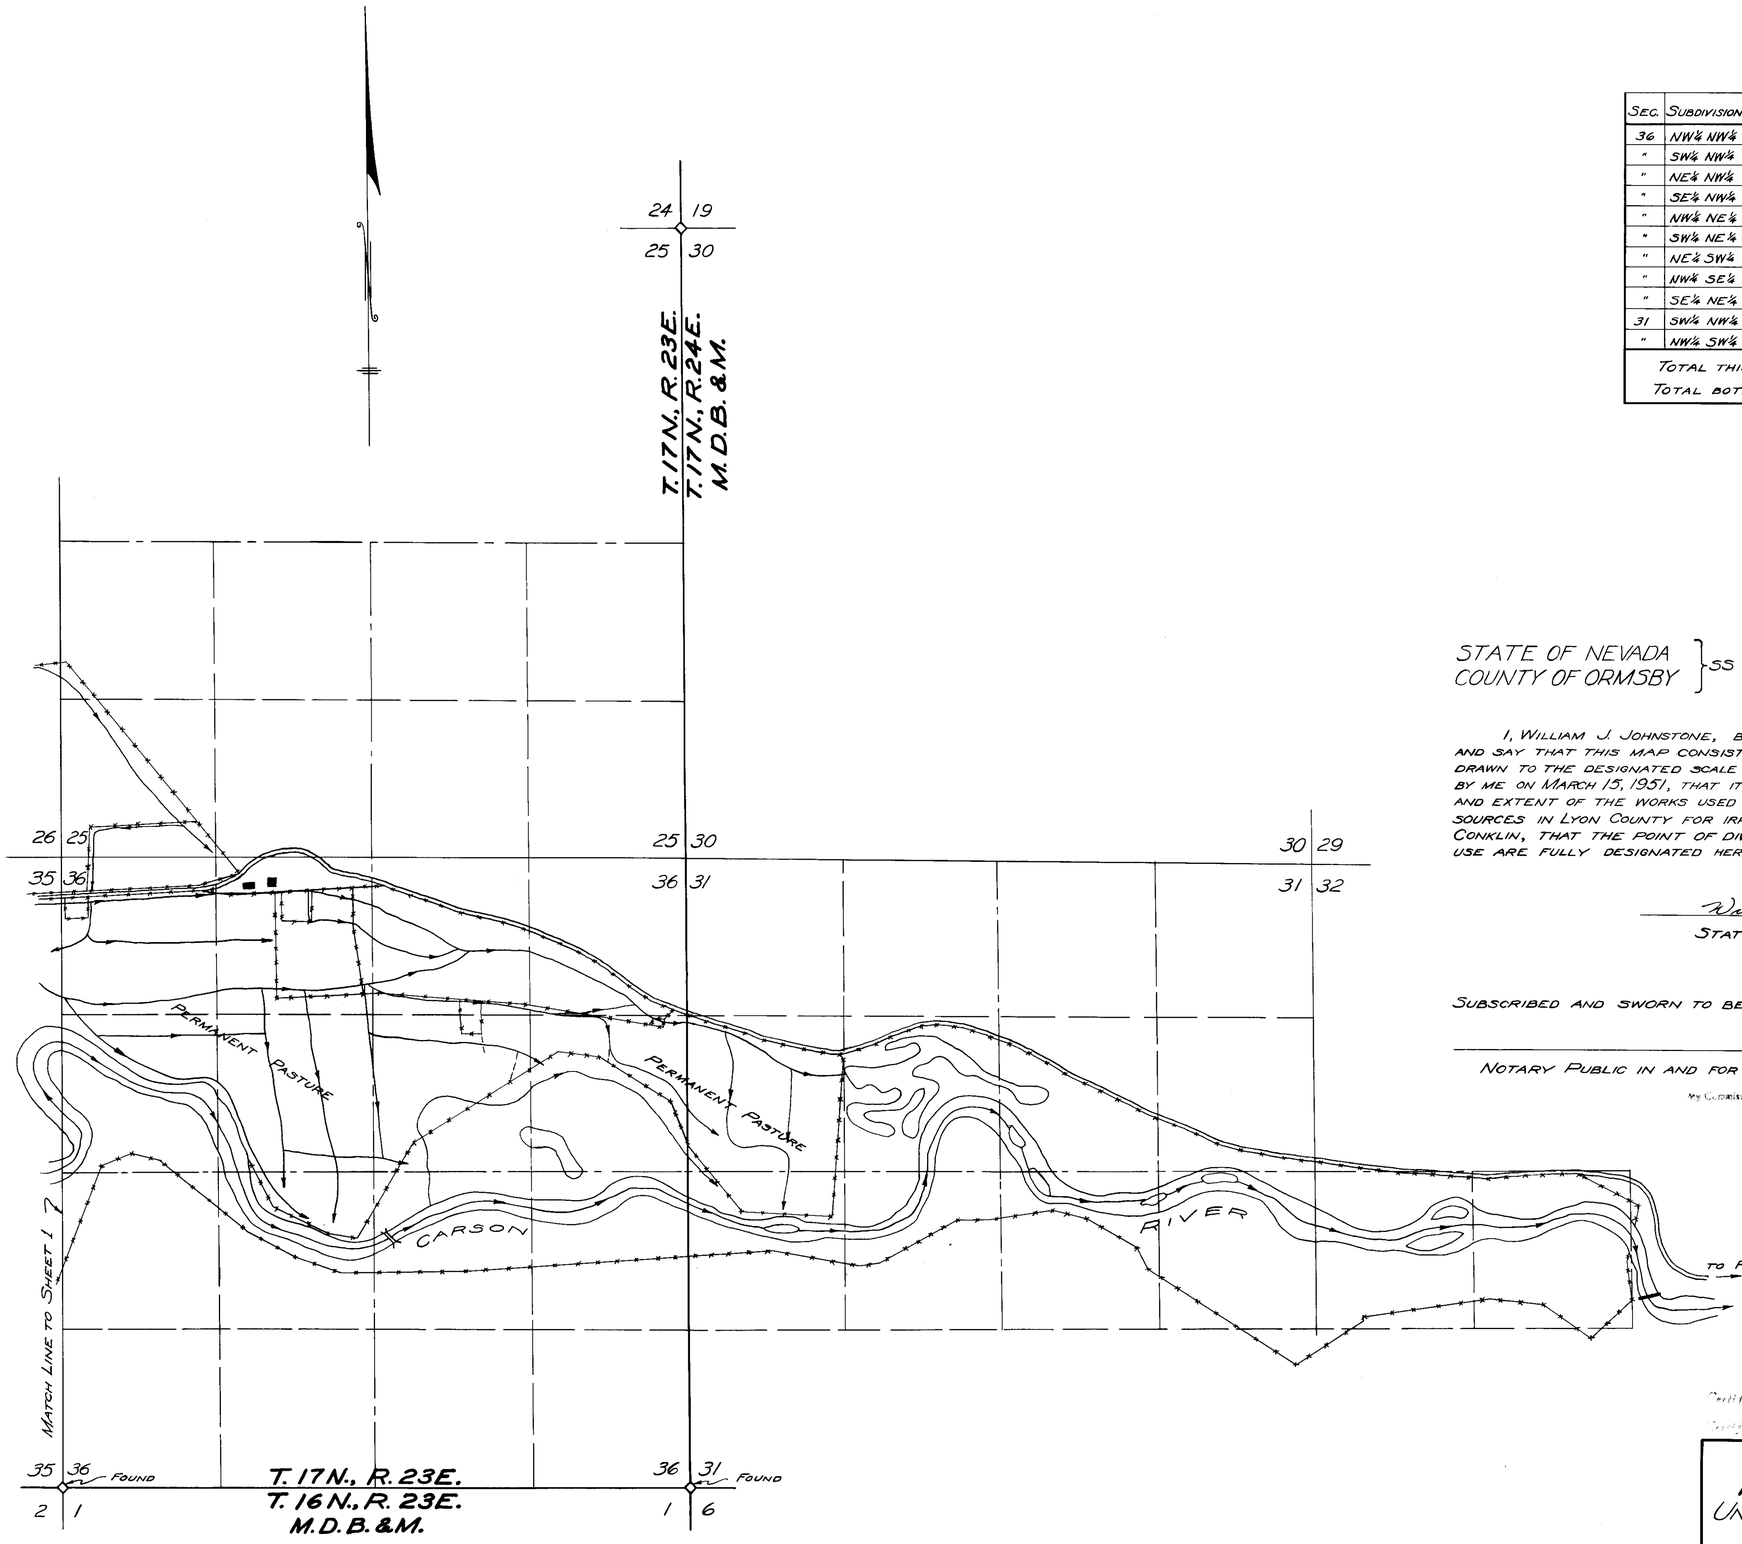

STATE OF NEVADA }SS
COUNTY OF ORMSBY

I, WILLIAM J. JOHNSTONE, BEING FIRST DULY SWORN, DEPOSE AND SAY THAT THIS MAP CONSISTING OF TWO SHEETS IS CORRECTLY DRAWN TO THE DESIGNATED SCALE FROM FIELD NOTES OF A SURVEY MADE BY ME ON MARCH 15, 1951, THAT IT TRULY REPRESENTS THE LOCATION AND EXTENT OF THE WORKS USED TO DIVERT WATER FROM UNDERGROUND SOURCES IN LYON COUNTY FOR IRRIGATION AND DOMESTIC USE BY R.H. CONKLIN, THAT THE POINT OF DIVERSION, THE PLACE AND MANNER OF USE ARE FULLY DESIGNATED HEREON.

William J. Johnstone
STATE WATER RIGHT SURVEYOR

SUBSCRIBED AND SWORN TO BEFORE ME THIS 14th DAY OF June 1951.

E. Fuller
NOTARY PUBLIC IN AND FOR ORMSBY COUNTY, NEVADA

My Commission Expires [illegible] 1953

SCALE: 1 INCH = 660 FEET

660 500 0 660 1320 1980

Certificate No. 3689 Issued Sept. 7, 1981
Certificate No. 3690 Issued Sept. 7, 1951

FILED
June 14, 1951
[illegible]

MAP TO ACCOMPANY
PROOF OF BENEFICIAL USE
UNDER APPLICATION No. 13578 AND 13579
FOR IRRIGATION AND DOMESTIC
BY
R. H. CONKLIN
FROM
UNDERGROUND SOURCES
APRIL 30, 1951

MCLEOD - WALLACE - JOHNSTONE - ENGINEERING ~ CARSON CITY, NEVADA

83577 13578 – 13579 NO. 2 OF 2 SHEETS

S