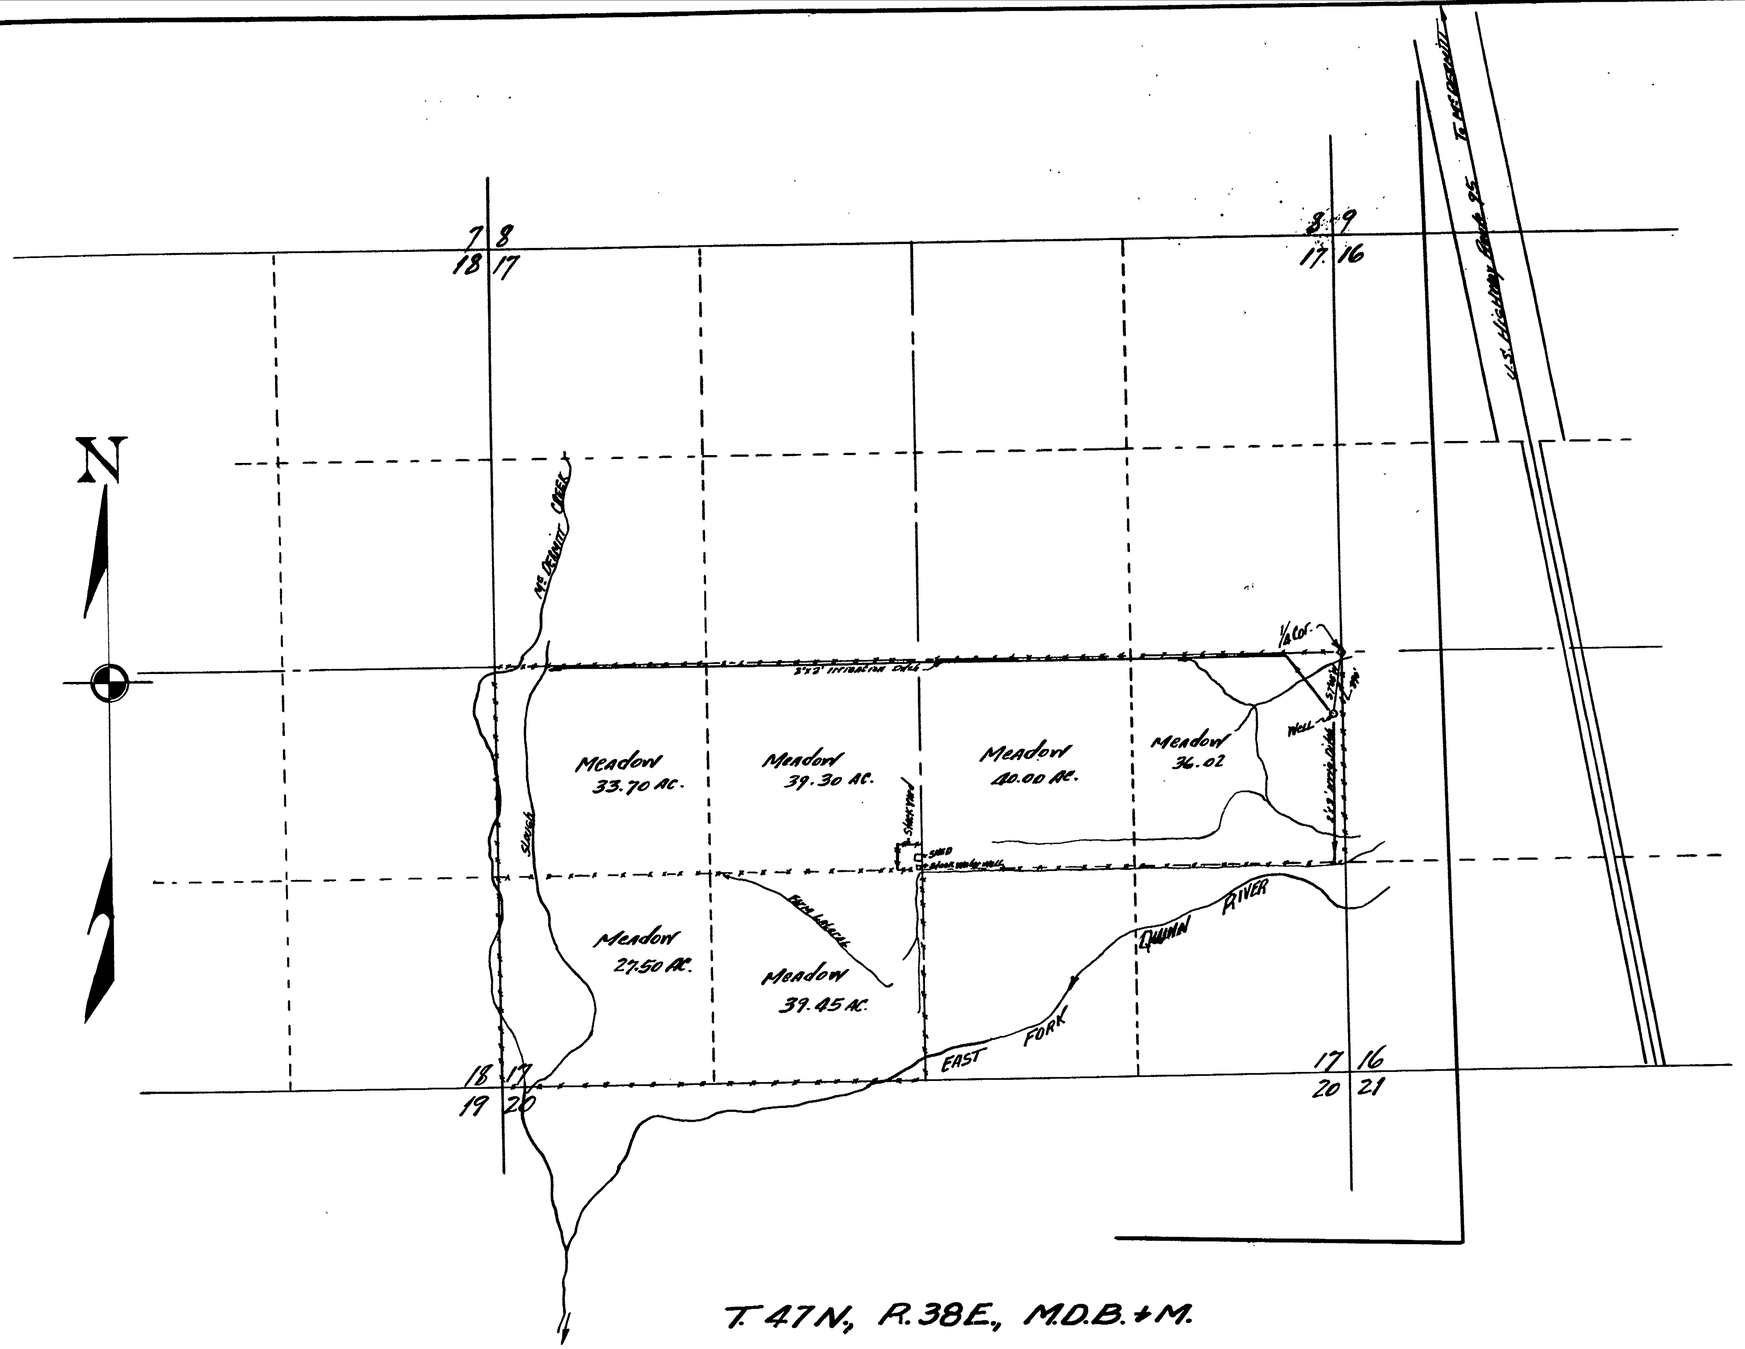

T. 47 N., R. 38 E., M.D.B. + M.

STATE OF NEVADA
COUNTY OF HUMBOLDT } S.S.

I, Richard M. Black, being first duly, sworn depose and say that this map, consisting of one sheet, has been correctly drawn to the designated scale from field notes of a survey made by me between the 1st day of May and the 7th day of May, 1956; that it truly and correctly represents the location and extent of the works used to divert water from underground in Humboldt County, by T.C. Pedroli and J.P. Nouque, for irrigation purposes under Application No. 13605. That the point of diversion, the location, size and grades of the diverting channel, location and description of all measuring devices, the location and extent of lands owned or controlled by them upon which water applied for under Application No. 13605 is used, together with the area and kind of culture in each 40-acre subdivision, and the location and names of all other works or streams which are crossed by or connected with said works, are fully and correctly designated thereon.

Richard M. Black
State Water Right Surveyor

Subscribed and sworn to before me this 10th day of May, 1956.

Notary public in and for Humboldt County, Nevada

Donald W. Leighton
My Comm. Exp. 9/6/57.

Certificate No. 4514 Issued MAY 23, 1957

SCALE 1" = 500'

SECTION	SUB-DIVISION	TOWN-SHIP	RANGE	CULTIVATED ACREAGE	KIND OF CULTURE
17	NE¼-SE¼	47N	38E	36.02	
17	NW¼-SE¼	"	"	40.00	Meadow
17	NE¼-SW¼	"	"	39.30	"
17	NW¼-SW¼	"	"	33.70	"
17	SW¼-SW¼	"	"	27.50	"
17	SE¼-SW¼	"	"	39.45	"

GRAND TOTAL AREA Irrigated = 215.97 Meadow Hay

FILED
MAY 11 1956
STATE ENGINEER'S OFFICE

OFFICE
... GINEER

1956 MAY 11 AM 11 40

MAP TO ACCOMPANY
PROOF OF BENEFICIAL USE UNDER APPLICATION NO. 13605 FOR IRRIGATION BY — T.C. PEDROLI + J.P. NOUQUE FROM UNDERGROUND.

13605