SECTION	SUB-DIVISION	TOWNSHIP	RANGE	CULTIVATED ACREAGE	DESCRIPTION OF CULTURE	DATE OF FIRST CULTURE
23	NW¼NW¼	22 N.	55 E	2.75	Meadow	
23	SW¼NW¼	"	"	22.4	"	
"	SE¼NW¼	"	"	6.63	"	
"	SW¼NE¼	"	"	10.5	"	
"	NE¼SW¼	"	"	22.8		
			TOTAL	65.08 Acres.		

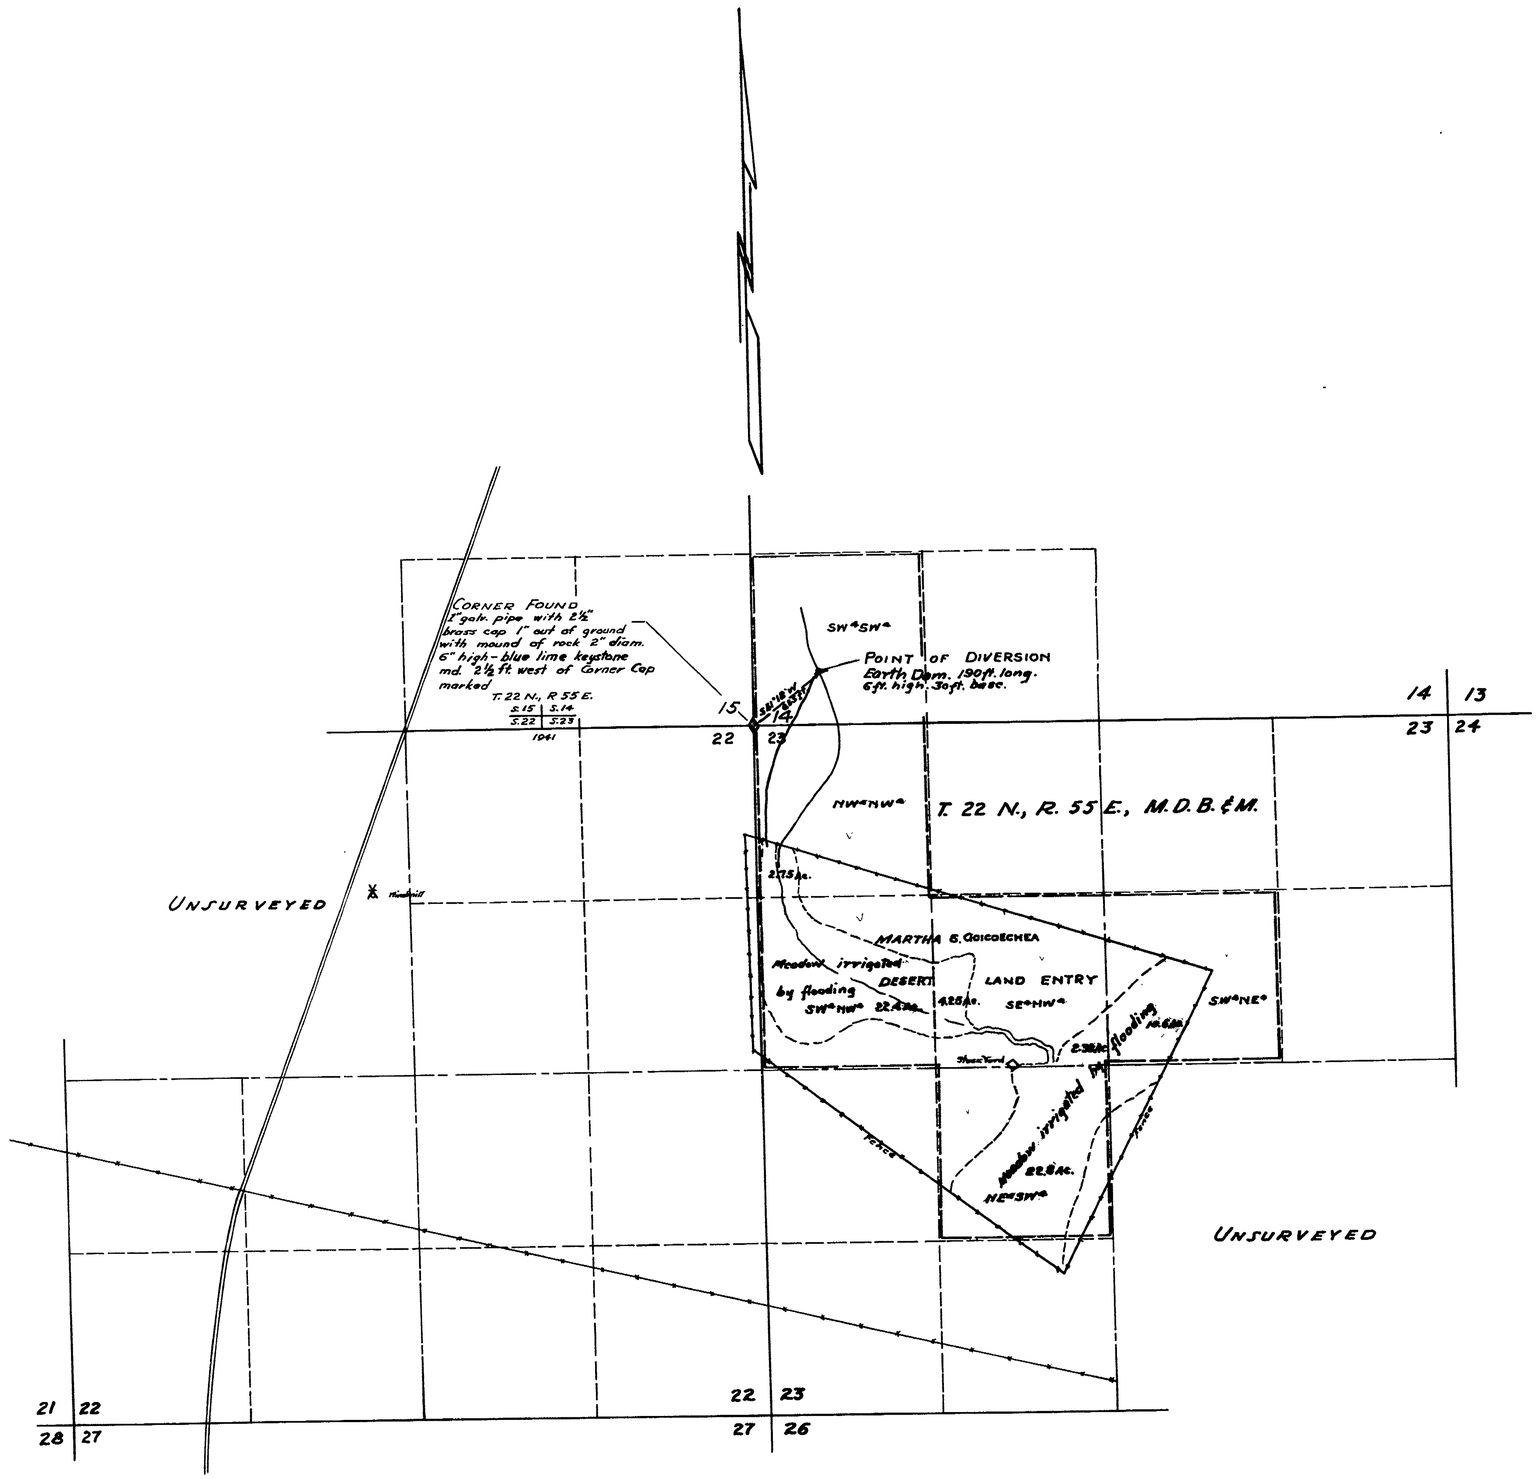

STATE OF NEVADA }
County of White Pine } SS.

I, Robert W. Millard, being first duly sworn, depoe and say that this map, consisting of one sheet, has been correctly drawn to the designated scale from field notes of a survey made under my supervision and direction between the 27th. and 29th. days of October, 1955; that it truly and correctly represents the location and extent of the works used to divert water from MINOLETTI SPRING CHANNEL, in White Pine County, by MARTHA S. GOICOECHEA for irrigation purposes under application No. 13611. That the point of diversion, the location, size and grades of the diverting channel, location and description of all measuring devices, the location and extent of the lands owned or controlled by the applicant upon which water applied for under application No. 13611 is used, together with the area and kind of culture in each 40-acre subdivision, and the location and names of all other works or streams which are crossed by or connected with said works are fully and correctly designated thereon.

R. W. Millard
State Water Right Surveyor.

Subscribed and sworn to before me this 15th. day of November, 1955.

R. W. Millard
Notary Public in and for White Pine County, Nevada.
My commission expires December 22, 1957.

0' 600' 1200' 1800' 2400'
SCALE - 1-IN.= 600 FT.

Cert'ficate No. 4324 Issued July 20, 1956

FILED
DEC. 8, 1955
STATE ENGINEER'S OFFICE

OFFICE
STATE ENGINEER

1955 DEC 8 AM 10 21

MAP TO ACCOMPANY PROOF OF BENEFICIAL USE UNDER PERMIT NO. 13611

FOR IRRIGATION

BY MARTHA S. GOICOECHEA

FROM MINOLETTI SPRING CHANNEL

SURVEYED BY F.W. MILLARD & SON ELY, NEVADA

13611