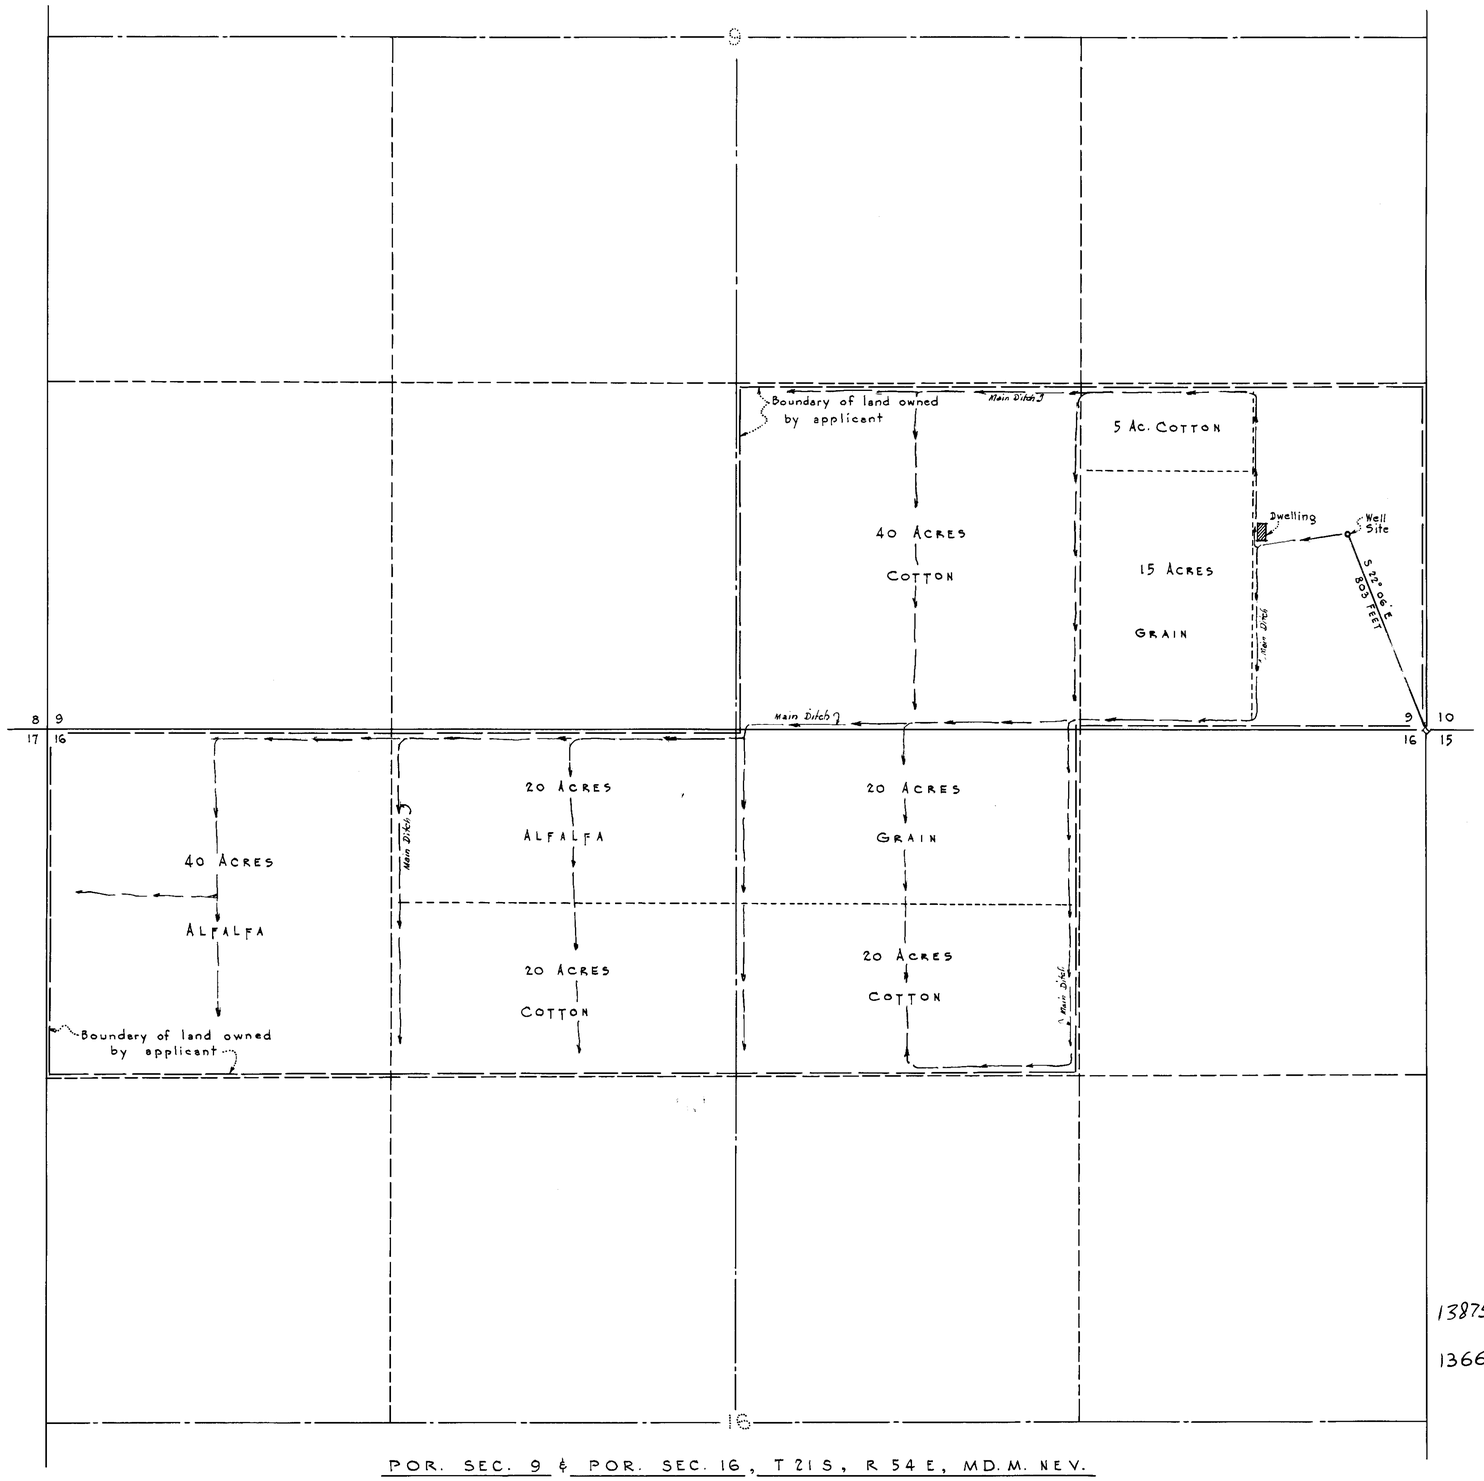

13875 ... 4363 Issued Feb. 29, 1956

13669 ... 4624 Issued Feb. 29, 1957

0 100 200 300 600 900 1200 1500

SCALE IN FEET

POR. SEC. 9 & POR. SEC. 16, T 21 S, R 54 E, MD.M. NEV.

STATE OF NEVADA } SS
County of Clark }

I, Jack Asher, being first duly sworn, depose and say that this map, consisting of one sheet, has been correctly drawn to the designated scale from a survey made by me on September 27, 1955; that it truly and correctly represents the location and extent of the works used to divert water from PAHRUMP VALLEY ARTESIAN BASIN in NYE COUNTY, by PERRY L. BOWMAN for IRRIGATION purposes under Application No. 13875. That the point of diversion, the location of the diverting channel, and the location and extent of lands owned by the applicant upon which water applied for under said Application No. 13875 is used, together with the area and kind of culture in each 40 acre subdivision, are fully and correctly designated thereon.

Jack Asher
State Water Right Surveyor

Subscribed and sworn to before me this 5th day of October. 1955.

Paul Cole
Notary Public in and for
Clark County, Nevada.

6-27-59

MAP TO ACCOMPANY PROOF OF BENEFICIAL USE UNDER APPLICATION № 13875
FOR
IRRIGATION USE
BY
PERRY L. BOWMAN
FROM
PAHRUMP VALLEY ARTESIAN BASIN
NYE COUNTY NEVADA

JACK ASHER
CIVIL ENGINEER
721 FREMONT
LAS VEGAS, NEVADA

13875

83171 [redacted] File Under 13875 13669