SECTION	SUB-DIVISION	TOWNSHIP	RANGE	CULTIVATED ACREAGE	DESCRIPTION OF CULTURE	DATE OF FIRST CULTURE
5	SE¼ NE¼	T. 19 N.	R.49E.	20.110	PASTURE	
"	"	"	"	19.890	GRAIN	
"	NE¼ SE¼	"	"	39.643	PASTURE	
"	"	"	"	.357	GRAIN	
4	SW¼ NW¼	"	"	13.107	GRAIN	
"	"	"	"	26.893	MOWABLE MEADOW	
"	SE¼ NW¼	"	"	40.000	MOWABLE MEADOW	
"	SW¼ NW¼	"	"	34.474	PASTURE	
"	NW¼ SW¼	"	"	.659	GRAIN	
"	"	"	"	37.415	PASTURE	
"	NE¼ SW¼	"	"	19.175	PASTURE	
"	SW¼ SW¼	"	"	25.938	PASTURE	
TOTAL ACREAGE 277.661						

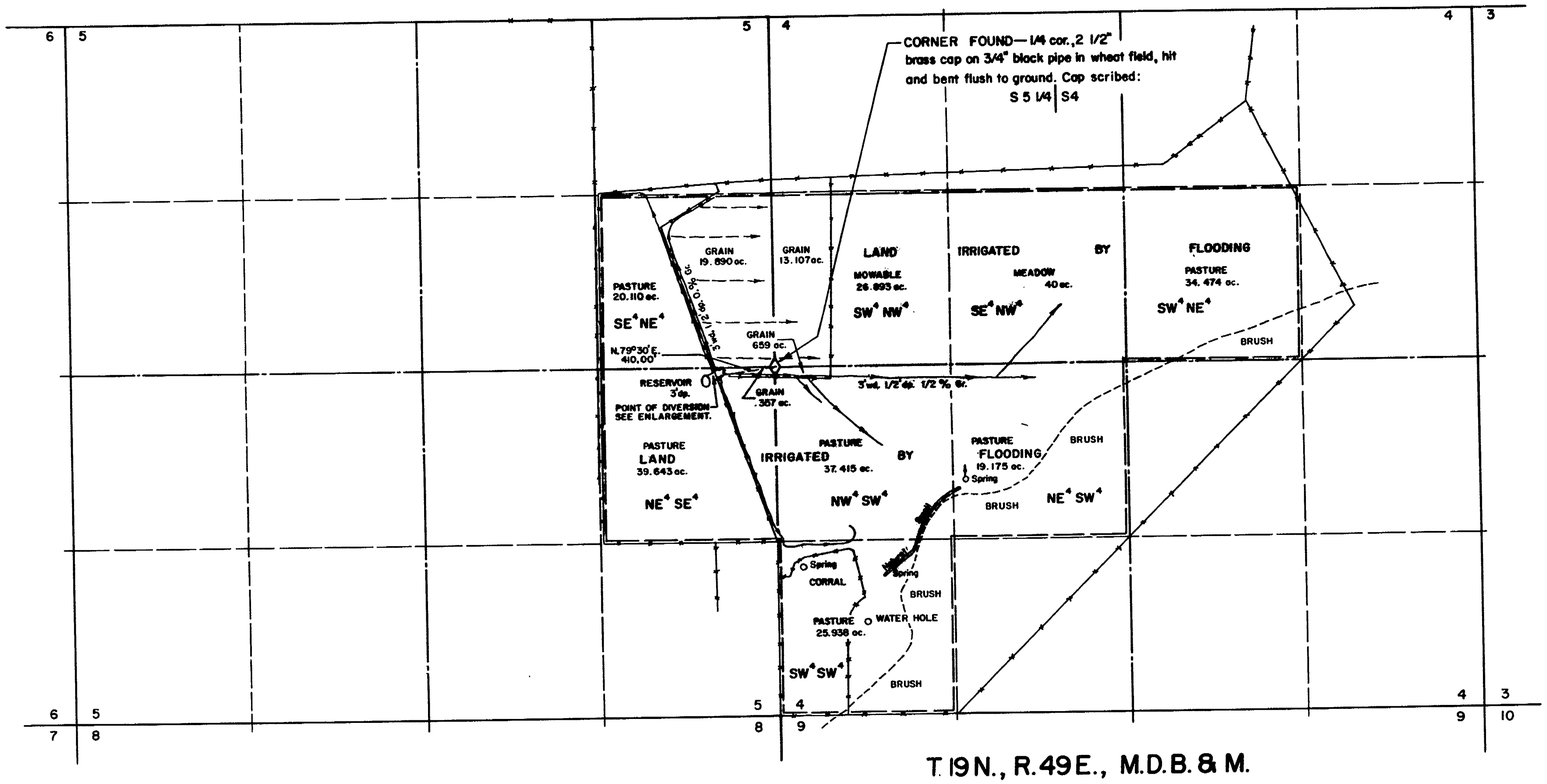

T. 19 N., R. 49 E., M.D.B. & M.

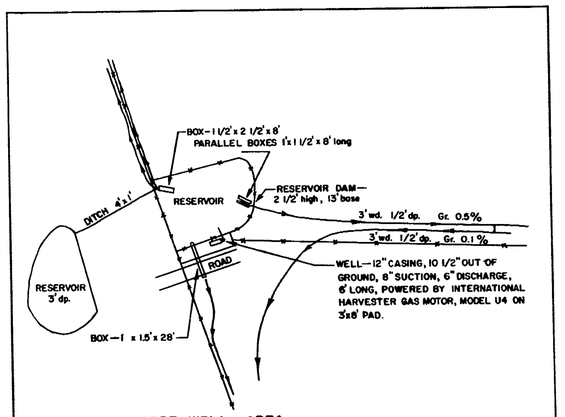

INSERT WELL AREA
SCALE— 1 IN. = 60 FT.

STATE OF NEVADA
County of White Pine S.S.

I, Robert W. Millard, being first duly sworn, depose and say that this map, consisting of one sheet, has been correctly drawn to the designated scale from field notes of a survey made under my supervision and direction on the 21st day November, 1958, that it truly and correctly represents the location and extent of the works used to divert water from UNDERGROUND SOURCES, in Eureka County by PETER J. DAMELE for irrigation purposes under application No. 13849. That the point of diversion, the location, size and grades of the diverting channel, location and description of all measuring devices the location and extent of lands owned or controlled by the applicant upon which water applied for under application No. 13849 is used, together with the area and kind of culture in each 40—acre subdivision, and the location and names of all other works or streams which are crossed by or connected with said works are fully and correctly designated thereon.

State Water Right Surveyor

Subscribed and sworn to before me this 2nd day of April, 1959.

Notary Public in and for White Pine County, Nevada

My commission expires February 25, 1961

FILED
May 7, 1959
STATE ENGINEER'S OFFICE

OFFICE
STATE ENGINEER

1959 MAY 7 AM 9 24

0 600 1200 1800 2400
SCALE— 1 IN. = 600 FT.

MAP TO ACCOMPANY PROOF OF BENEFICIAL USE UNDER PERMIT NO. 13849
IRRIGATION & DOMESTIC

BY PETER J. DAMELE

FROM UNDERGROUND SOURCES

SURVEYED BY F. W. MILLARD & SON ELY, NEVADA
MARCH 31, 1959

CERTIFICATE No. 4922 ISSUED Aug. 17, 1959

P. B. U. rec'd Apr. 23, 1959

13849