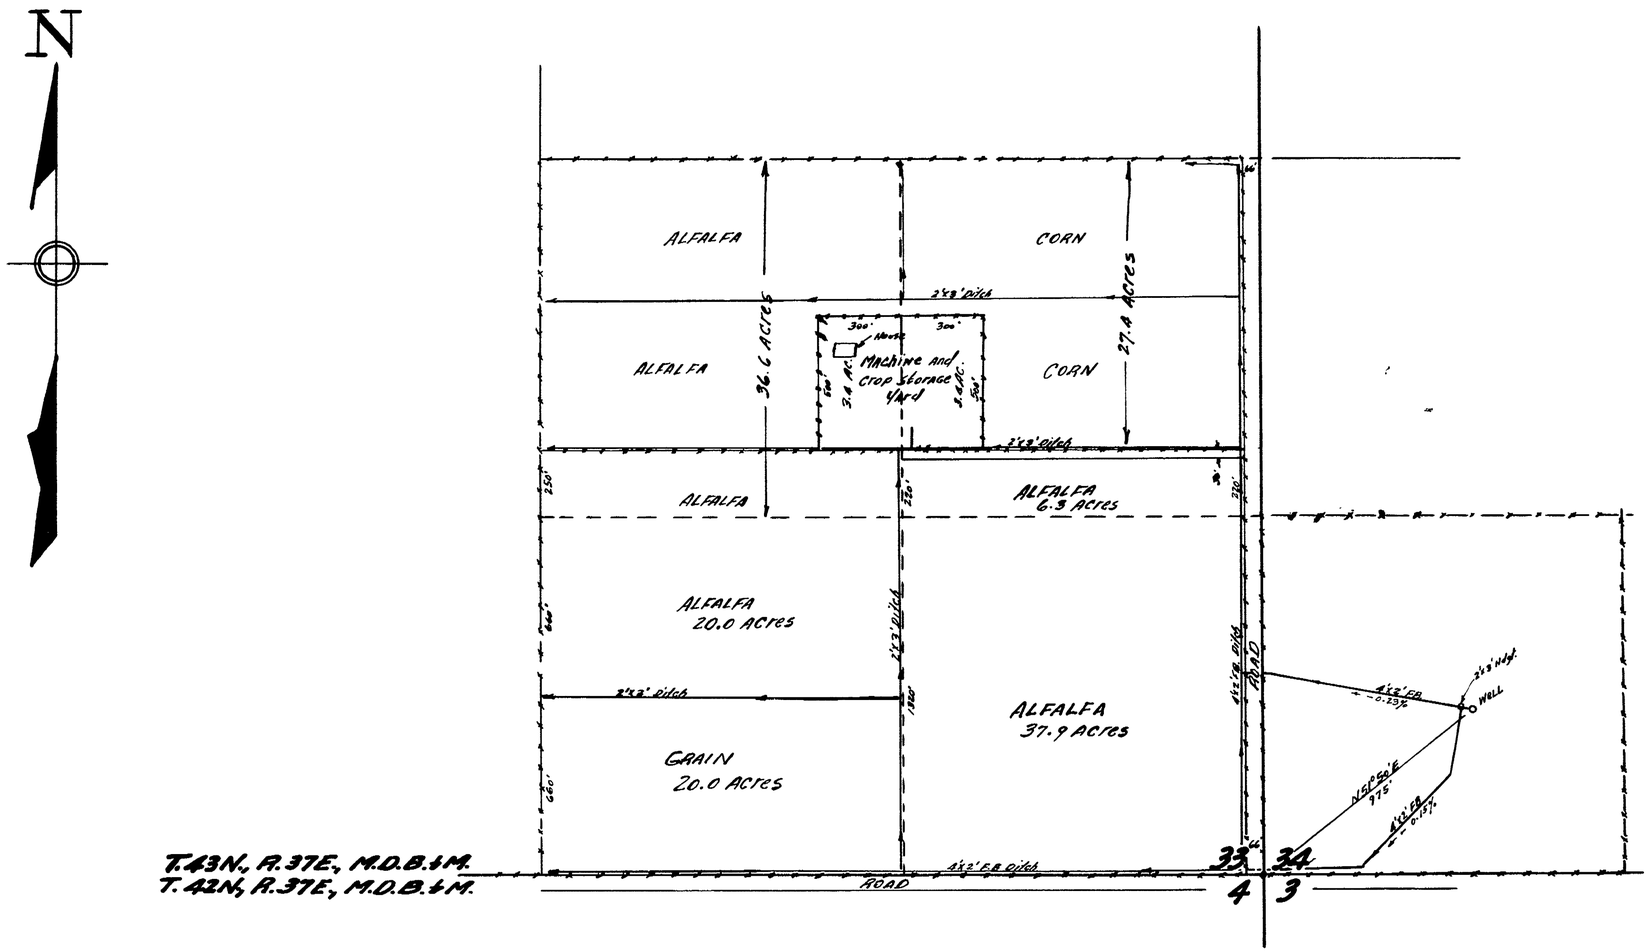

STATE OF NEVADA
COUNTY OF HUMBOLDT } S.S.

I, Richard M. Black, being first duly sworn, depose and say that this map, consisting of one sheet, has been correctly drawn to the designated scale from field notes of a survey made by me between the 20th day of May and the 22nd day of May 1956, that it truly and correctly represents the location and extent of the works used to divert water from underground in Humboldt County, by A.E. Hosack for irrigation purposes, under Application No. 13942. That the point of diversion, the location, size and grades of the diverting channel, location and description of all measuring devices, the location and extent of lands owned or controlled by the applicant upon which water applied for under Application No. 13942 is used, together with the area and kind of culture in each 40 acre subdivision, and the location and names of all other works or streams which are crossed by or connected with said works, are fully and correctly designated thereon.

Richard M. Black
STATE WATER RIGHT SURVEYOR

Subscribed and sworn to before me this 22nd day of May, 1956.

Donalson Leighton My Comm. Exp: 8/6/57.
Notary Public in and for Humboldt County, Nevada.

SCALE 1" = 300'

SECTION	SUB-DIVISION	TOWNSHIP	RANGE	CULTIVATED ACREAGE	KIND OF CULTURE
33	NE¼-SE¼	43N	37E	27.4	CORN
33	NE¼-SE¼	"	"	6.3	ALFALFA
33	SE¼-SE¼	"	"	37.9	ALFALFA
33	NW¼-SE¼	"	"	36.6	ALFALFA
33	SW¼-SE¼	"	"	20.0	ALFALFA
33	SW¼-SE¼	"	"	20.0	GRAIN

GRAND TOTAL Area Irrigated = 148.2 Acres

24 PM 2 40

Certificate No. 4533 Issued 6/14/52

MAP TO ACCOMPANY
PROOF OF BENEFICIAL USE
UNDER APPLICATION NO. 13942
FOR
IRRIGATION
BY
A.E. HOSACK
FROM
UNDERGROUND

13942