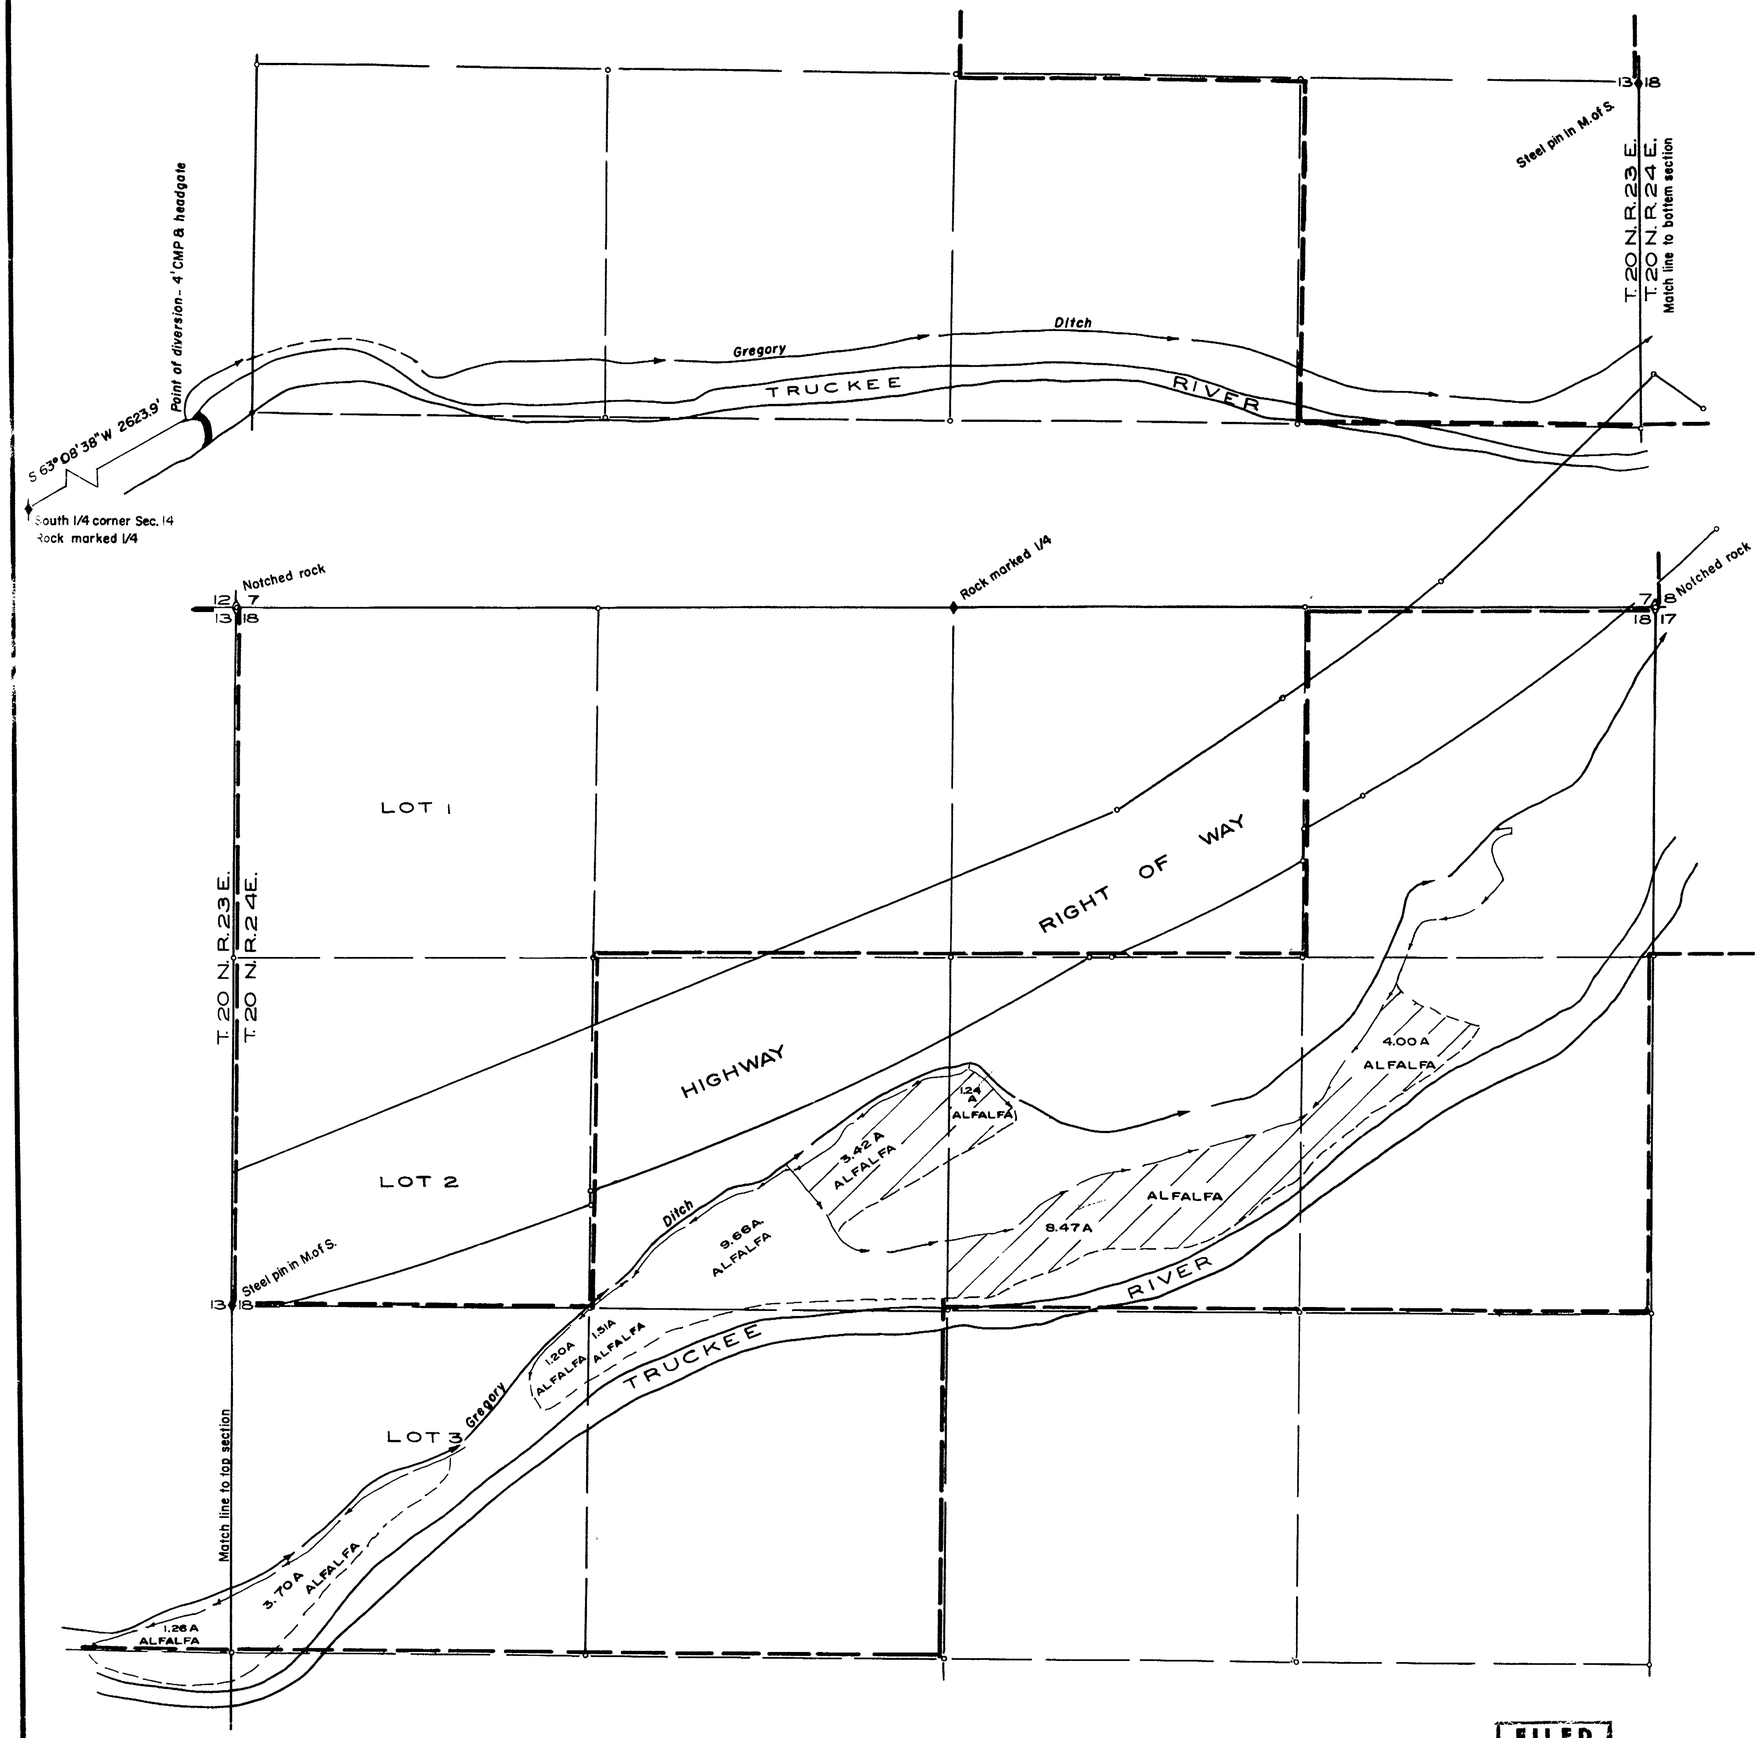

State of Nevada
County of Washoe ss.

I, Robert F Guinn, being first duly sworn, depose and say that this map, consisting of 2 sheets, has been correctly drawn to the designated scale from field notes of a survey made under my supervision and direction between the 27th day of Jan. and the 12th day of April, 1967; that it truly and correctly represents the location and extent of the works used to divert water from The Truckee River, in Washoe County by M.W. Depaoli et al for Irrigation purposes under application No. 14056. That the actual point of diversion, the location, size and grades of the diverting device, the location and description of all measuring devices, the location and extent of lands owned or controlled by the applicant upon which water applied for under application No. 14056 is now used; together with the area and kind of culture in each 40-acre subdivision, and the location and names of all other works or streams which are crossed by or connected with said works are fully and correctly designated thereon.

Robert F Guinn
State Water Right Surveyor

Subscribed and sworn to before me this 18th day of April, 1967.

Dolores G. Mongolo
Notary Public in and for Washoe County, Nevada.

DOLORES G. MONGOLO
Notary Public — State of Nevada
Washoe County
My Commission Expires June 9, 1970

Scale: 1" equals 300'

MAP
TO ACCOMPANY PROOF
OF BENEFICIAL USE
UNDER PERMIT NO. 14056
FOR IRRIGATION PURPOSES
BY M.W. DEPAOLI et al
FROM THE TRUCKEE RIVER

CERTIFICATE No. 6415 ISSUED 12-11-67

FILED
June 21, 1967
STATE ENGINEER'S OFFICE

Sheet 1 of 2 sheets

14056

General notes:

Bearing for tie to point of diversion by observation upon Polaris.
Land grid protracted from section corners shown as found which are spotted from highway coordinates.
Culture plotted from aerial photographs rectified to highway control.
Culture shown indicates irrigated lands not included in decreed rights under Gregory Ditch.
Hatchered areas assigned to Permit No. 14056.

Section	Subdivision	Town-ship	Range	Acreage	Description of culture
13	NE 1/4 of SE 1/4	T 20N	R 23E	1.26	Alfalfa
18	LOT 3	"	R 24E	4.90	"
"	NE 1/4 of SW 1/4	"	"	1.51	"
"	SE 1/4 of NW 1/4	"	"	9.66 ▲3.42	"
"	SW 1/4 of NE 1/4	"	"	▲ 9.71	"
"	SE 1/4 of NE 1/4	"	"	▲ 4.00	"
8	SW 1/4 of NW 1/4	"	"	▲ 5.52	"
"	NE 1/4 of SW 1/4	"	"	▲ 2.52	"
"	LOT 3	"	"	▲ 8.78	Grain
"	LOT 4	"	"	▲ 11.05	"

▲ Denotes acreage claimed under Permit No. 14056 (45.00 A)

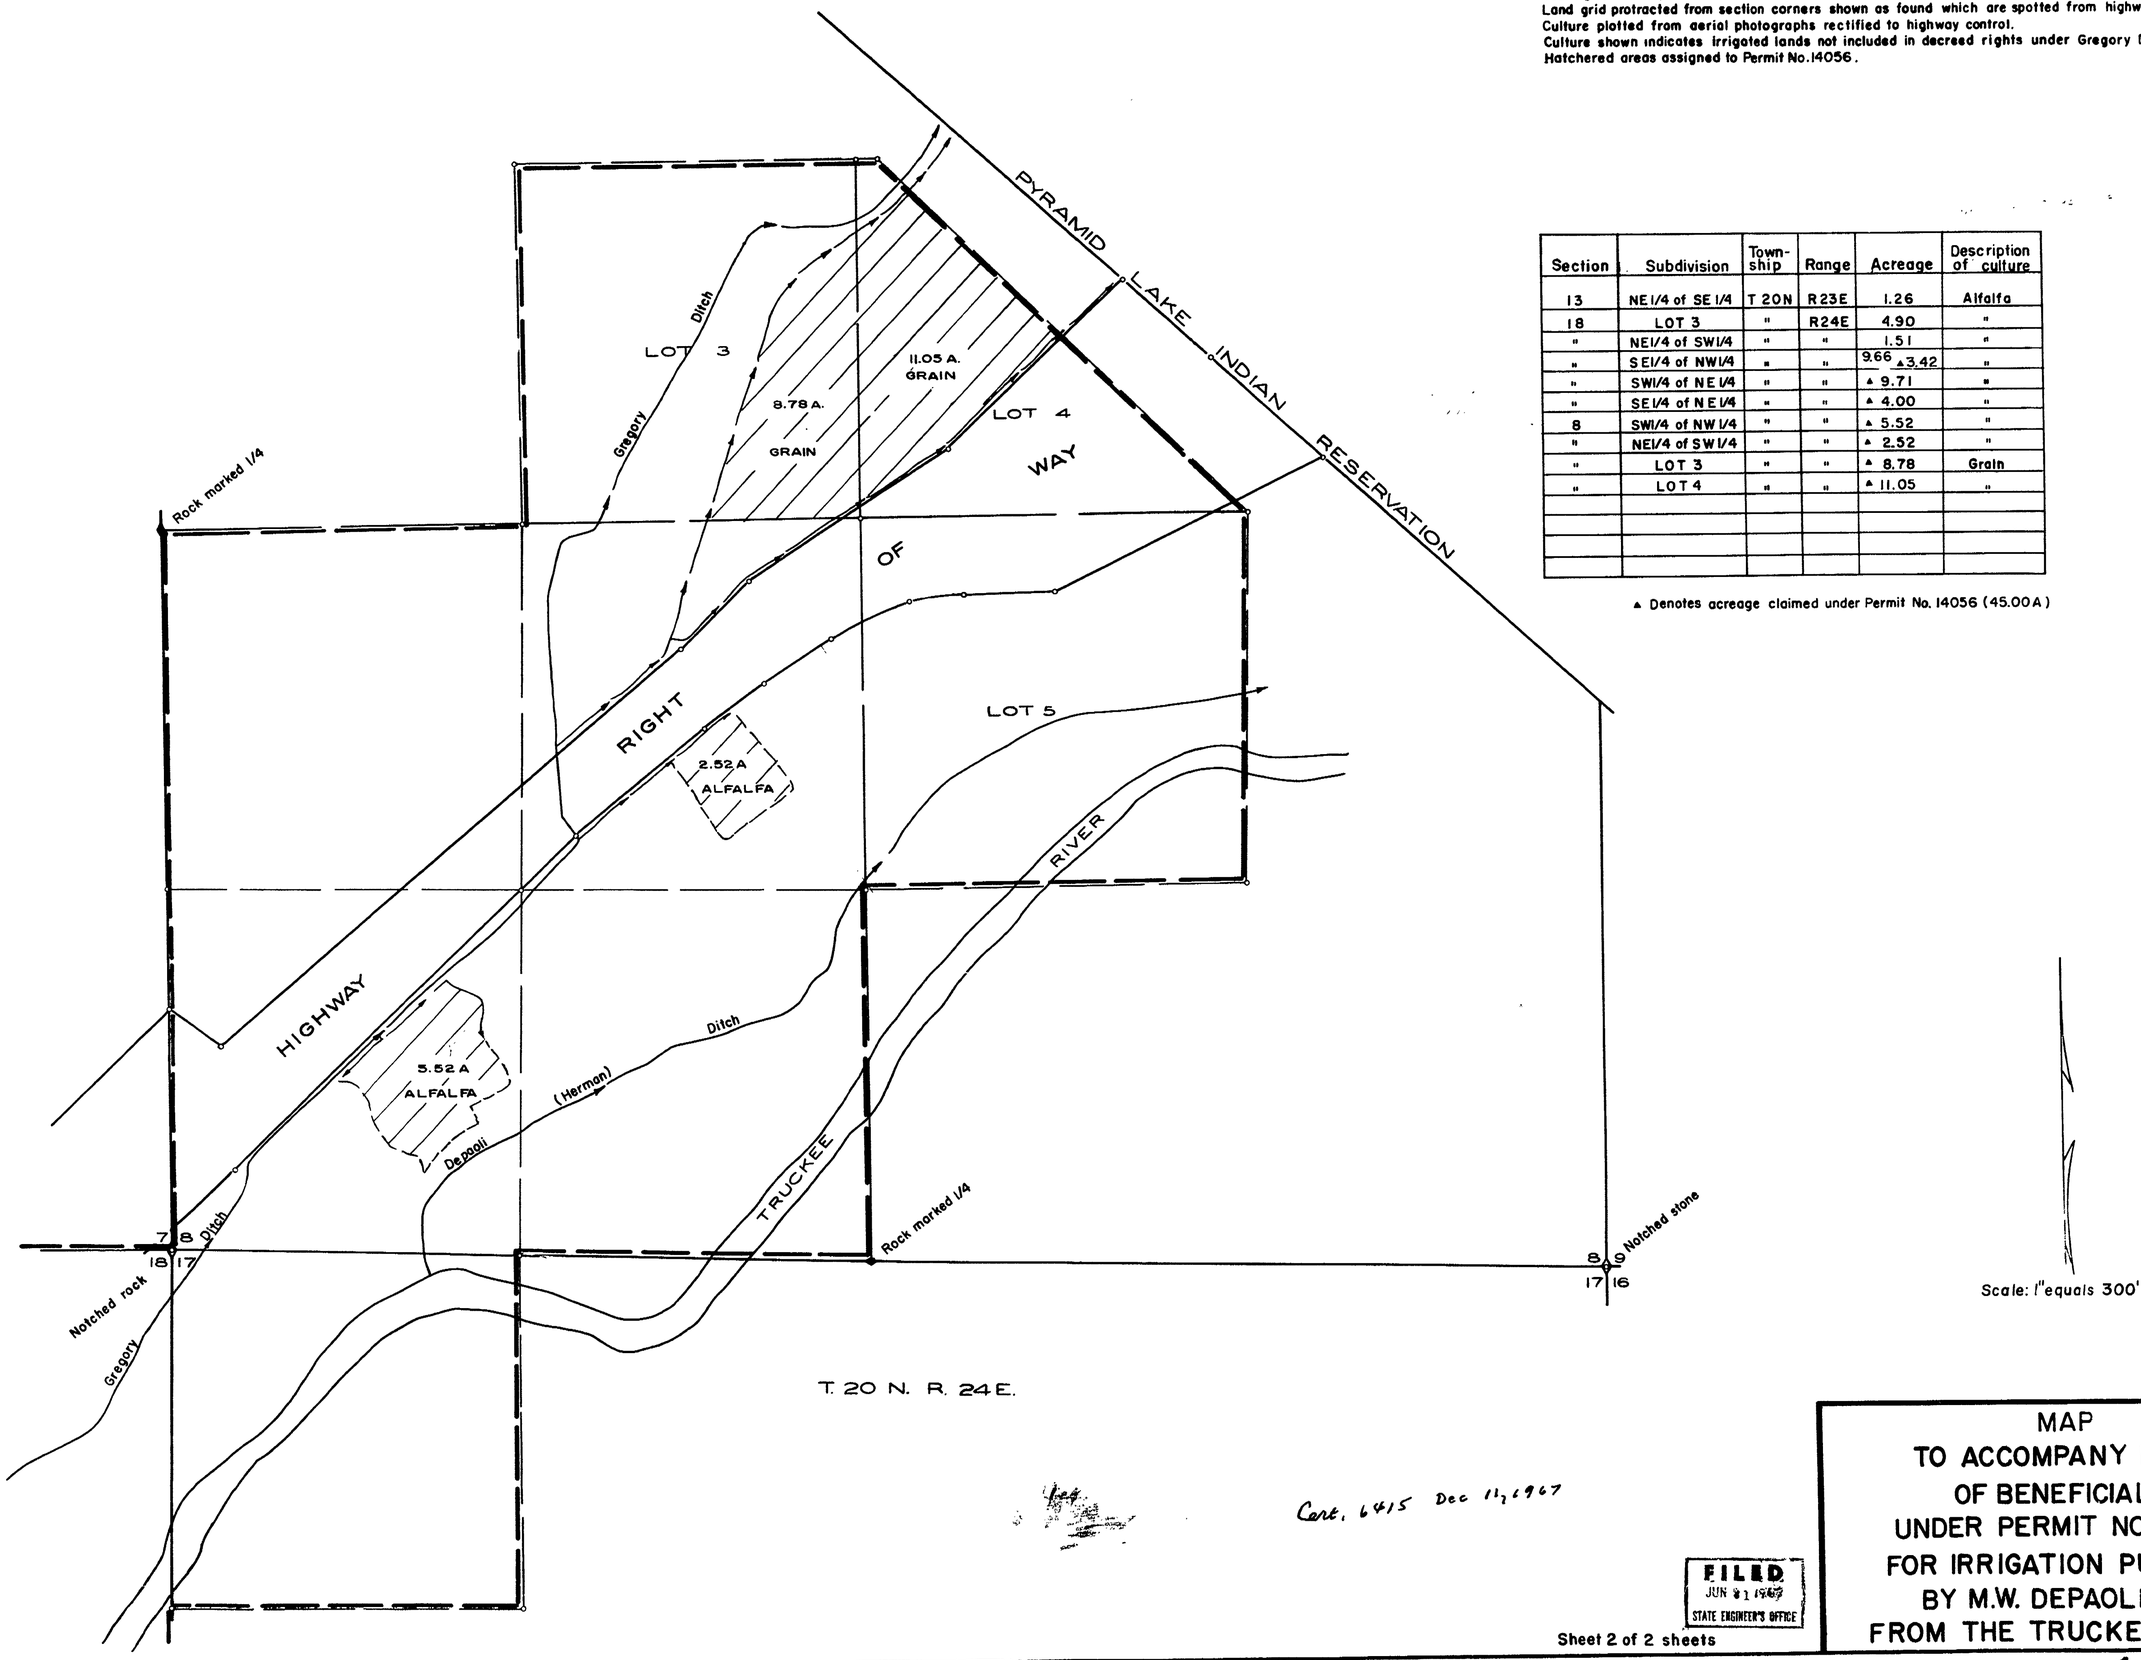

Cert. 6415 Dec 11, 1967

FILED
JUN 21 1967
STATE ENGINEER'S OFFICE

Sheet 2 of 2 sheets

MAP
TO ACCOMPANY PROOF
OF BENEFICIAL USE
UNDER PERMIT NO. 14056
FOR IRRIGATION PURPOSES
BY M.W. DEPAOLI et al
FROM THE TRUCKEE RIVER

14056