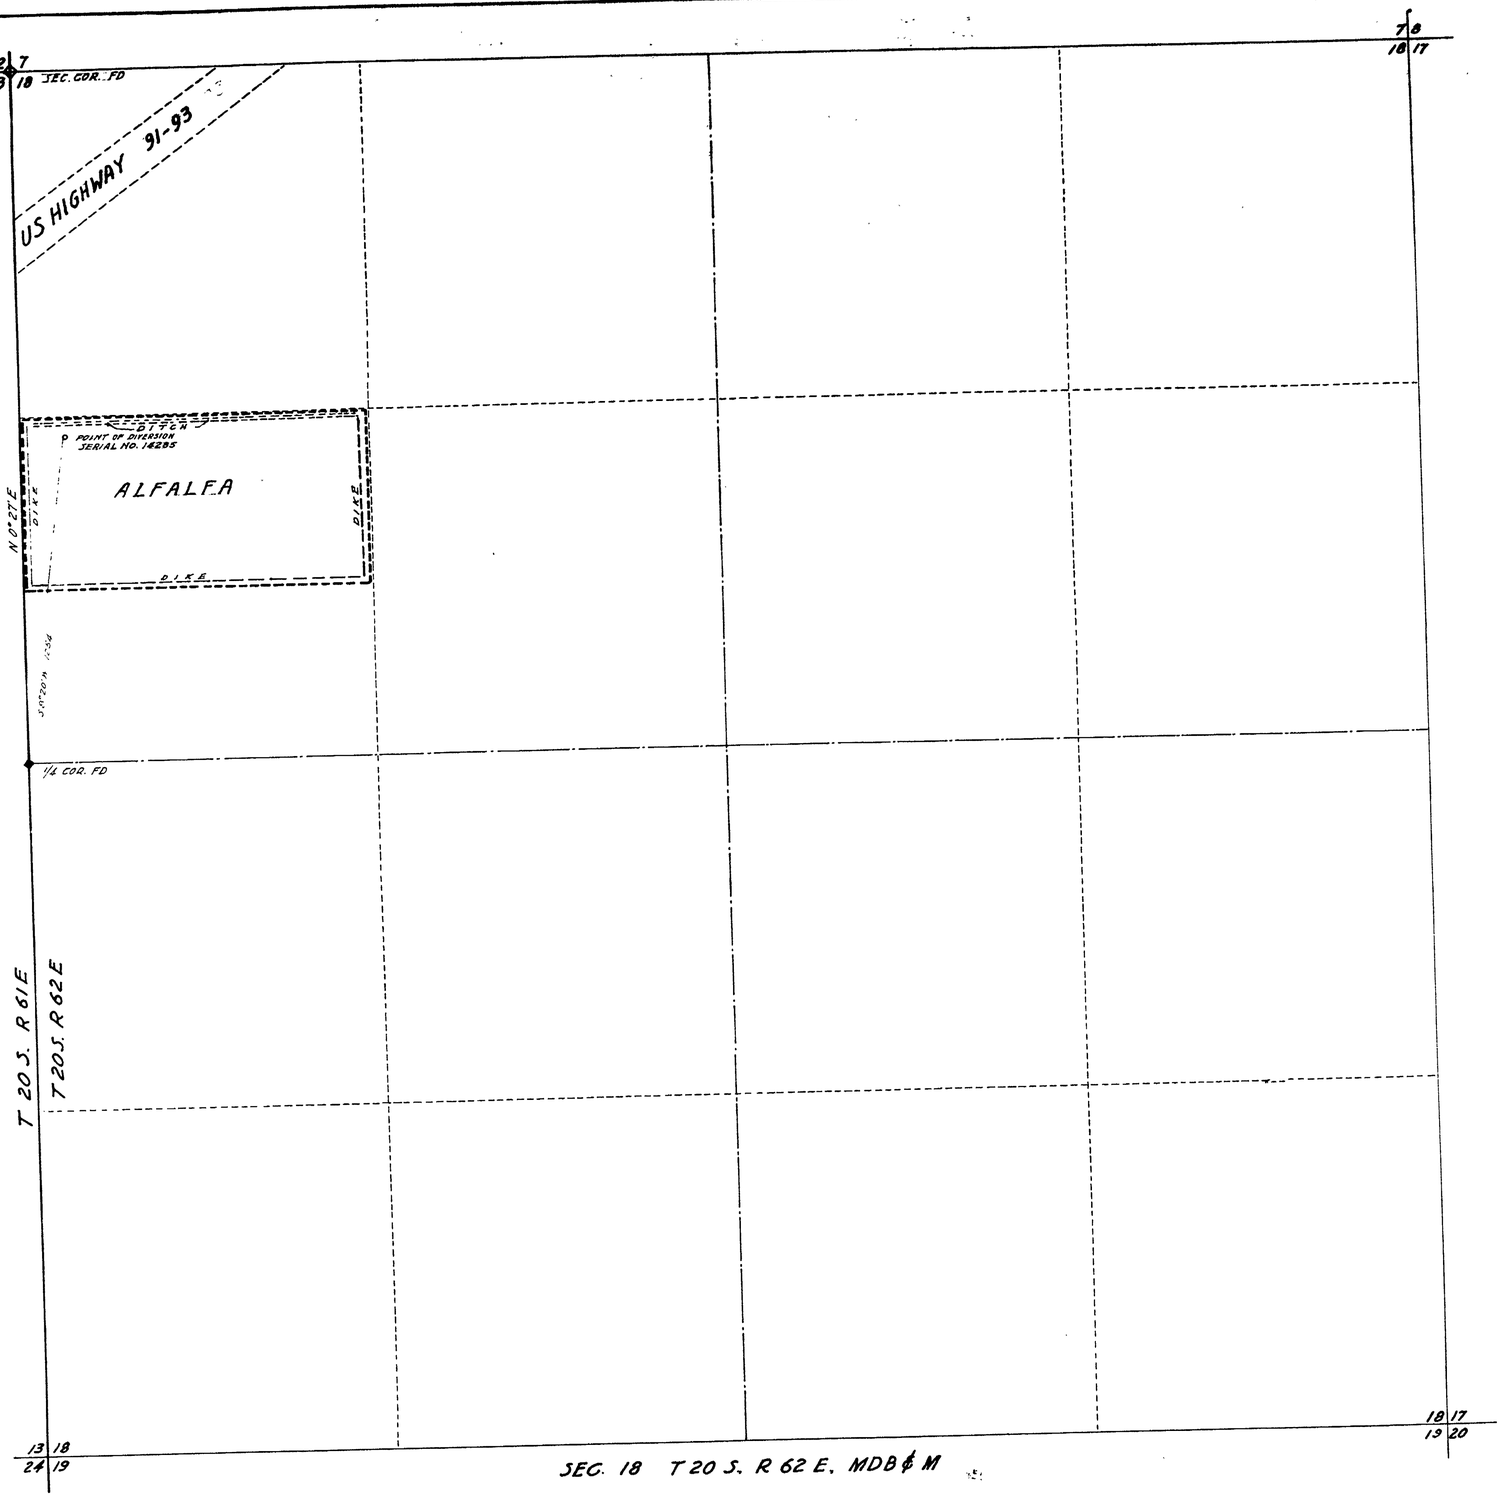

DATA

SOURCE: Well 375' deep; 12" casing; 2-stage pump 10" bowls into 6" pipe; 15 HP motor.

CONVEYANCE: Pump discharges into ditch running E-W along north border of tract; thence to checks.

METHOD: Flooding in checks. Checks 35' wide and running lengthwise from north to south across entire tract. Dikes on west, south and east boundaries to avoid wastage.

GRADES: Land had been laralled prior to seeding; slopes approximately 0.5% from west to east and some north to south.

STATE OF NEVADA }
COUNTY OF CLARK } SS:

I, F.M. EATON, being first duly sworn, depose and say that this map, consisting of one sheet, has been correctly drawn to the designated scale from field notes of a survey made by me between the 26th and 28th days of July, 1955; that it truly and correctly represents the location and extent of the works used to divert water from an Underground Source in the SE SW¼ NW¼ Section 18, T 20 S, R 62 E, MDB&M, Clark County, Nevada, for Irrigation and Domestic Purposes under application No 14285; that the point of diversion, the location, size and grades of the diverting channel, location and description of all measuring devices, the location and extent of lands owned and controlled by the applicant, upon which water applied for under application No. 14285 is used, together with the area and kind of culture in each 40-acre subdivision, and the location and names of all other works or streams which are crossed by or connected with said works are fully and correctly designated thereon.

F.M. Eaton
State Water Right Surveyor

Subscribed and sworn to before me this 29th day of July, 1955.

Murray Poson
Notary Public in and for Clark County, Nevada

My commission expires February 24, 1959

4283 Oct. 10, 1956

0 50 100 250 500 750 1000 1500
Scale in feet

FILED
AUG 1 1955
STATE ENGINEER'S OFFICE

OFFICE
STATE ENGINEER

1955 AUG 1 AM 9 48

MAP TO ACCOMPANY
PROOF OF BENEFICIAL USE
FOR
IRRIGATION & DOMESTIC PURPOSES
BY
LEE SIMPSON
FROM
AN UNDERGROUND SOURCE
CLARK COUNTY-NEVADA
UNDER APPLICATION No 14285

14285