Sec	Sub Div	T.P.	Range	Acres	Crop	Date
8	NE¼SE¼	14S	65E	3	Alfalfa	
8	NW¼SE¼	14S	65E	24	"	
8	NW¼SE¼	14S	65E	10	Corn	
8	SW¼SE¼	14S	65E	2	"	
8	SW¼SE¼	14S	65E	1	Alfalfa	
8	NE¼SW¼	14S	65E	15	pasture	

To be covered by Permit No. 14345

STATE OF UTAH
COUNTY OF WASHINGTON S.S.

I, Leo A. Snow, being first duly sworn, depose and say, that this map consisting of one sheet has been correctly drawn to the designated scale from notes of a survey made by me on June 30th 1951; that it truly and correctly represents the location and extent of the works used to divert water from a well in Clark County, Nevada, by Clarence A. Lewis and Edward A. Lewis for irrigation purposes. That point of diversion, the boundary, and area of land cultivated and kind of crops raised thereon are shown and designated.

Leo A. Snow
State Water Rights Surveyor

Subscribed and sworn to before this 28th day of June 1954.

Lloyd E. Macadam
Notary Public

My Commission Expires
Nov 1, 1956

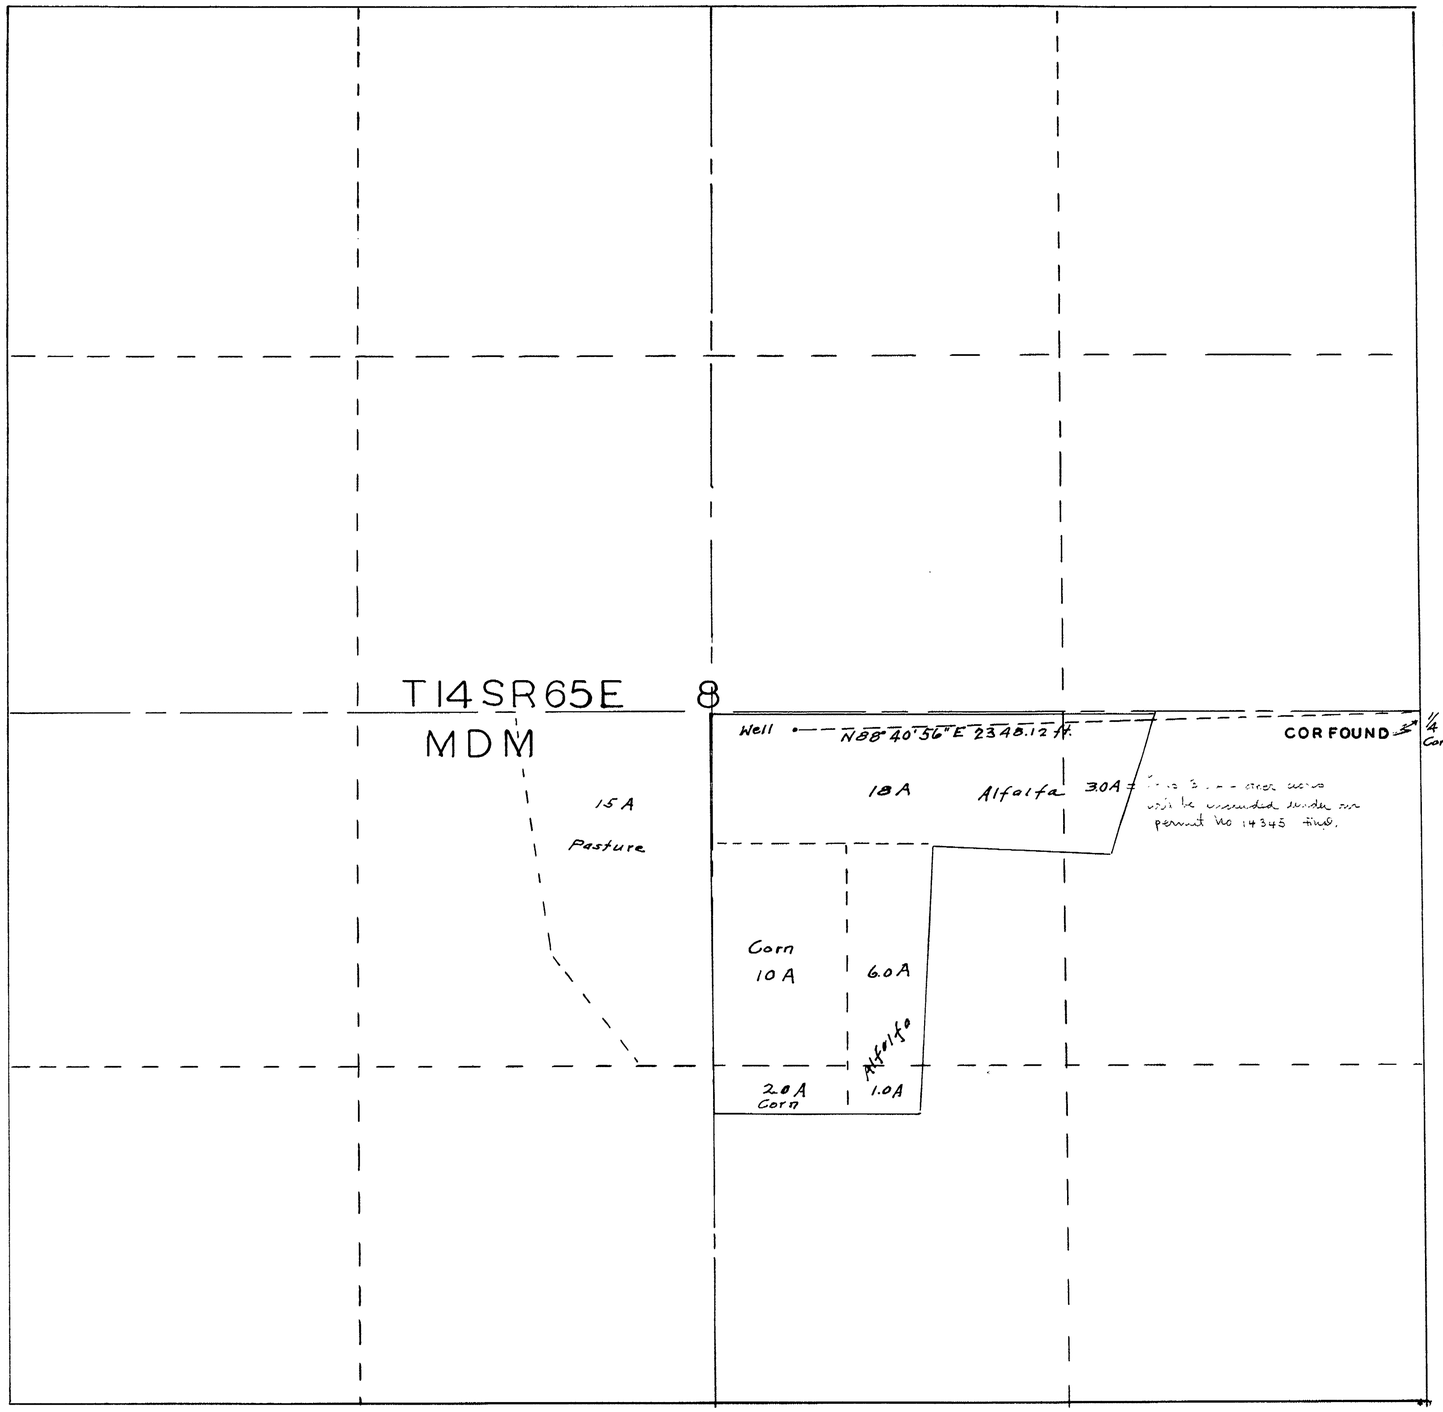

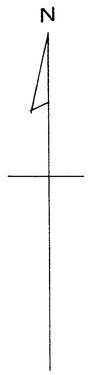

Change No. 4173 issued OCT. 21, 1954

0 300 600 900 1200
SCALE IN FEET

FILED
AUG 26 1954
STATE ENGINEER'S OFFICE

OFFICE STATE ENGINEER AUG 26 '54

MAP
TO ACCOMPANY PROOF OF BENEFICIAL USE UNDER APPLICATION NO I-344 FOR IRRIGATION PURPOSES
BY
CLARENCE A LEWIS - ID
CLARENCE A. LEWIS
FROM UNDER GROUND

14344