SEC.	SUBDIV'N	TP	RG	Cultiv'd Acrs	Kind of Culture	Date of 1st Cultivation
34	NW¼SW¼	8N	50E	4	Alfalfa	
34	NW¼SW¼	"	"	10	Meadow	
34	NE¼SW¼	"	"	3	"	
34	SW¼ "	"	"	4	"	
34	" NW¼	"	"	7	Alfalfa	

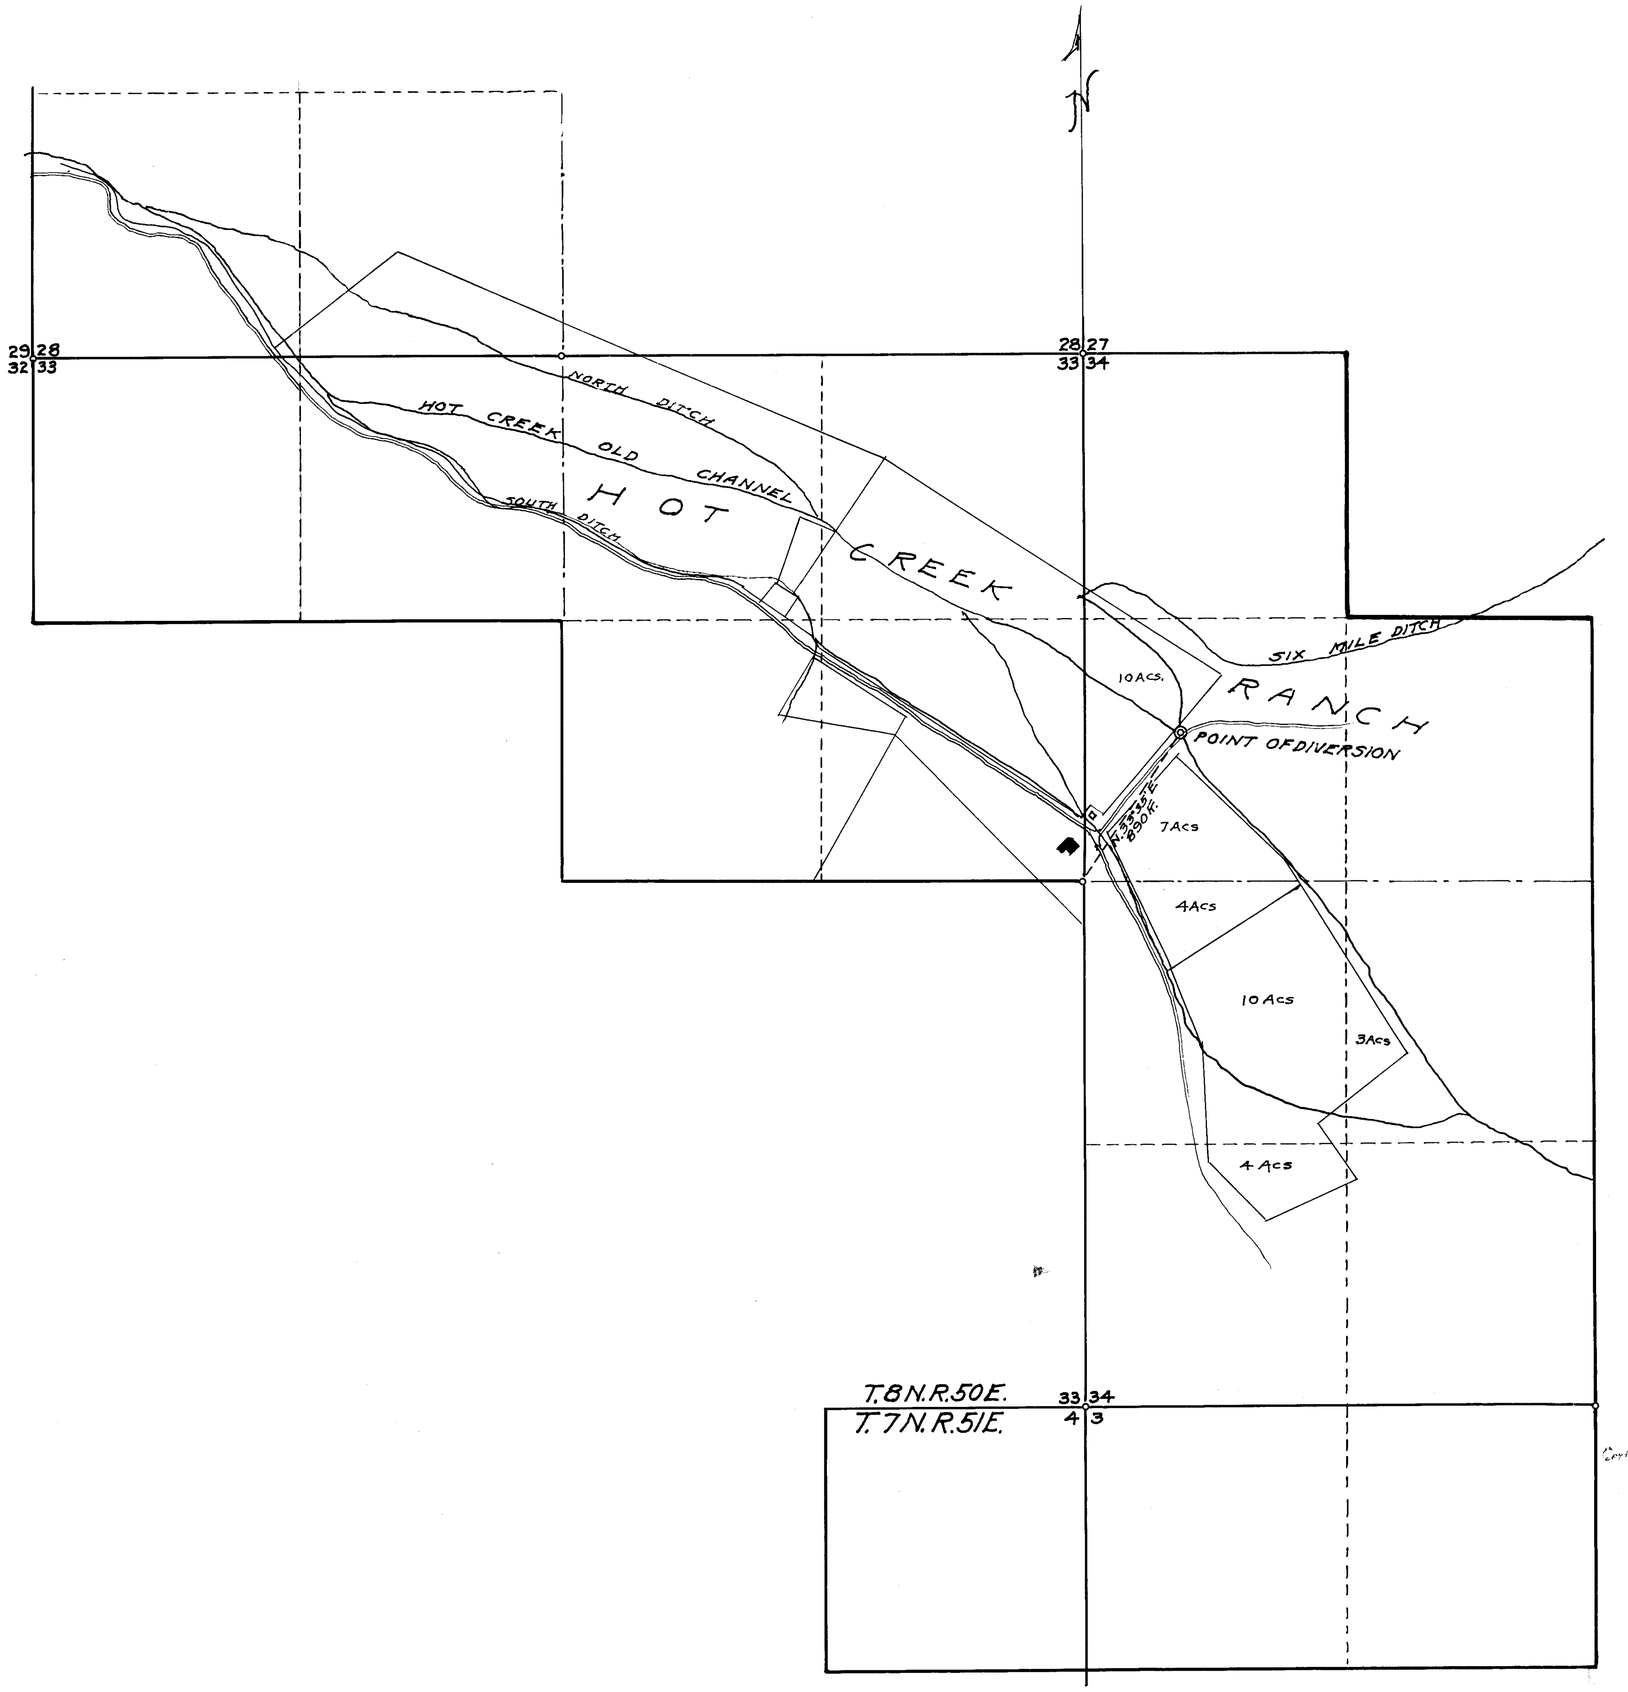

State of Nevada } ss.
County of Ormsby }

I, L.B. Spencer, being duly sworn, depose and say that this map has been correctly drawn to the designated scale from the field notes of a survey made by me June 21-26, 1952; that it truly and correctly shows the location and extent of the works used to divert water from Hot Creek, in Nye County, by C.A. Blair, for Irrigation Purposes under Application No. 14428. That the Point of Diversion, the location, size and grades of diverting channel, measuring devices and land owned by applicant upon which water applied for under Application No. 14428 is used together with the area and kind of culture in each 40 Acre subdivision and all other works and streams are fully and correctly shown.

[signature]
State Water Right Surveyor.

Subscribed and sworn to before me this 2nd day of April, 1953

[signature]
Notary Public in and for Ormsby County, Nevada.

Certificate No. 4076 Issued [illegible]

SCALE IN FEET.
0 200 400 800 1200 1600 2000

MAP
To Accompany Proof of Beneficial Use Under Application No. 14428 For Irrigation Purposes By C.A. Blair From Hot Creek in Nye County

Scale 1"=400 Ft. Surveyed June 21-26-'52
By L.B. Spencer St. W.R. Surveyor
Mina Nevada

81607 T 14428