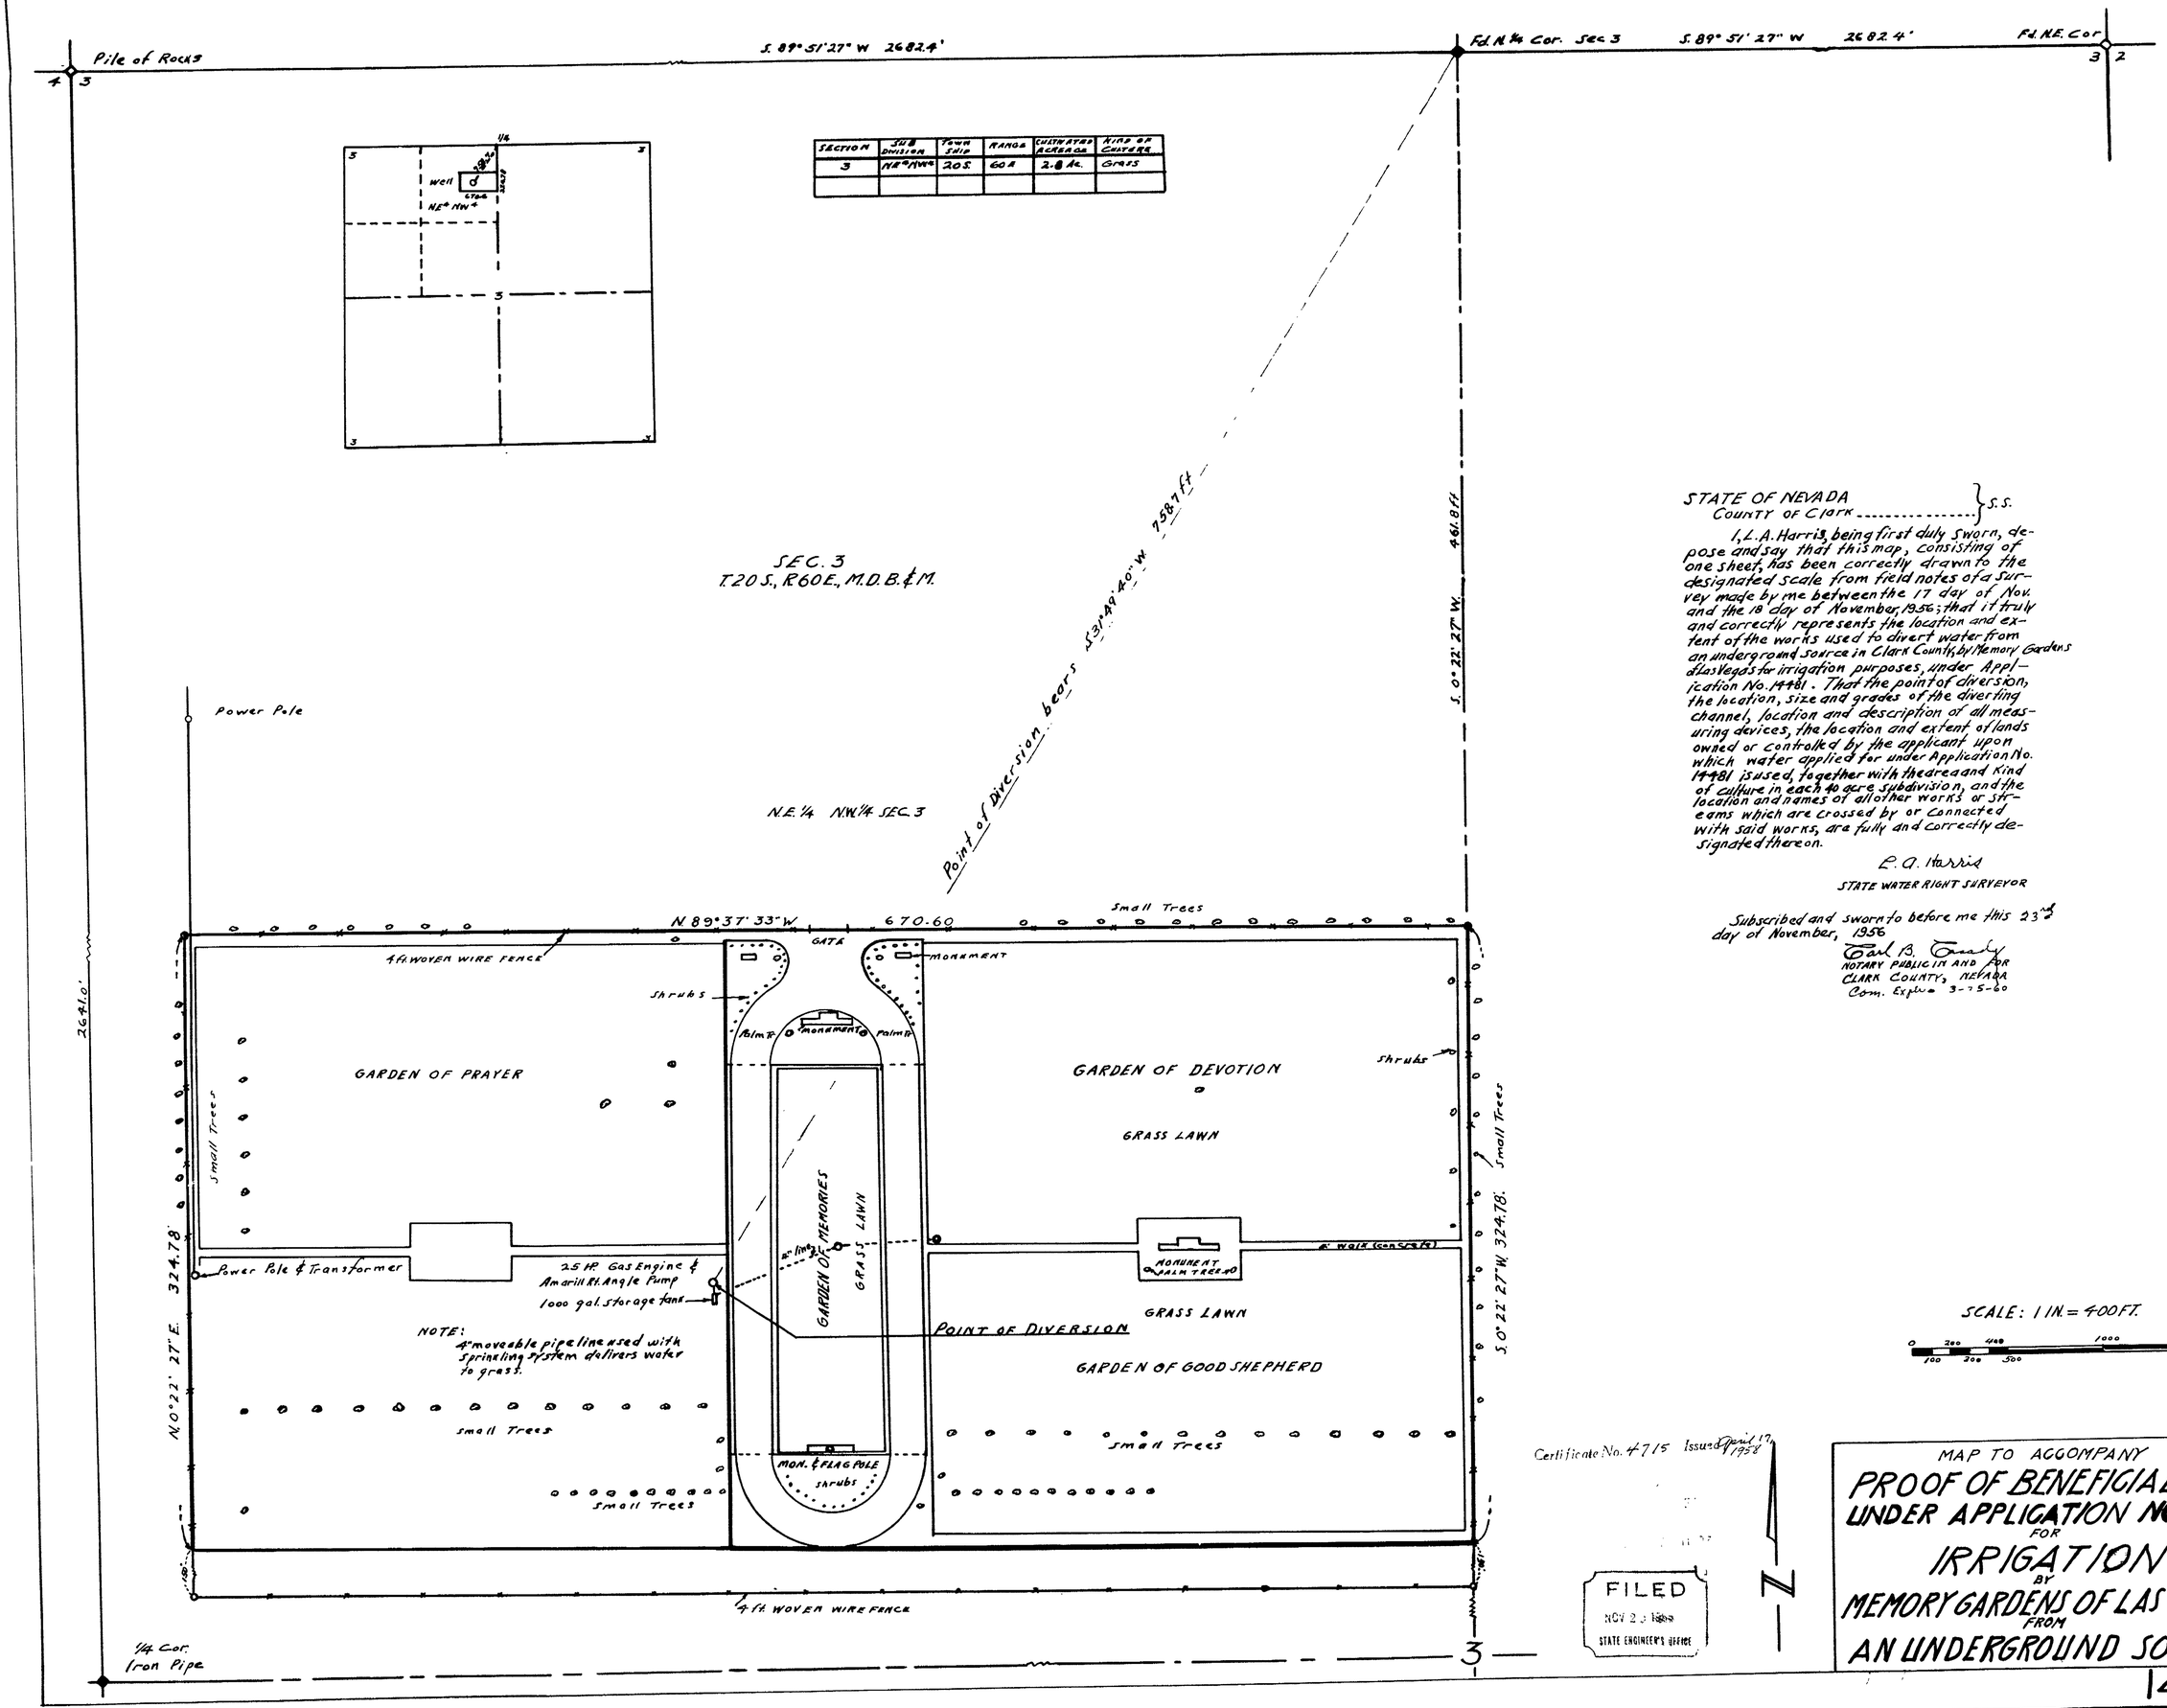

SECTION	SUB DIVISION	TOWN SHIP	RANGE	CULTIVATED ACREAGE	KIND OF CULTURE
3	NE¼ NW¼	20 S.	60 E	2.8 Ac.	Grass

STATE OF NEVADA
COUNTY OF CLARK } S.S.

I, L. A. Harris, being first duly sworn, depose and say that this map, consisting of one sheet, has been correctly drawn to the designated scale from field notes of a survey made by me between the 17 day of Nov. and the 18 day of November, 1956; that it truly and correctly represents the location and extent of the works used to divert water from an underground source in Clark County, by Memory Gardens of Las Vegas for irrigation purposes, under Application No. 14481. That the point of diversion, the location, size and grades of the diverting channel, location and description of all measuring devices, the location and extent of lands owned or controlled by the applicant upon which water applied for under Application No. 14481 is used, together with the area and kind of culture in each 40 acre subdivision, and the location and names of all other works or streams which are crossed by or connected with said works, are fully and correctly designated thereon.

L. A. Harris
STATE WATER RIGHT SURVEYOR

Subscribed and sworn to before me this 23rd day of November, 1956

Earl B. Crosby
NOTARY PUBLIC IN AND FOR CLARK COUNTY, NEVADA
Com. Expires 3-15-60

SCALE: 1 IN. = 400 FT.

0 200 400 1000 1500 FEET
100 200 500

Certificate No. 4715 Issued April 17, 1958

FILED
NOV 23 1956
STATE ENGINEER'S OFFICE

N

MAP TO ACCOMPANY
PROOF OF BENEFICIAL USE
UNDER APPLICATION NO. 14481
FOR
IRRIGATION
BY
MEMORY GARDENS OF LAS VEGAS INC.
FROM
AN UNDERGROUND SOURCE

14481