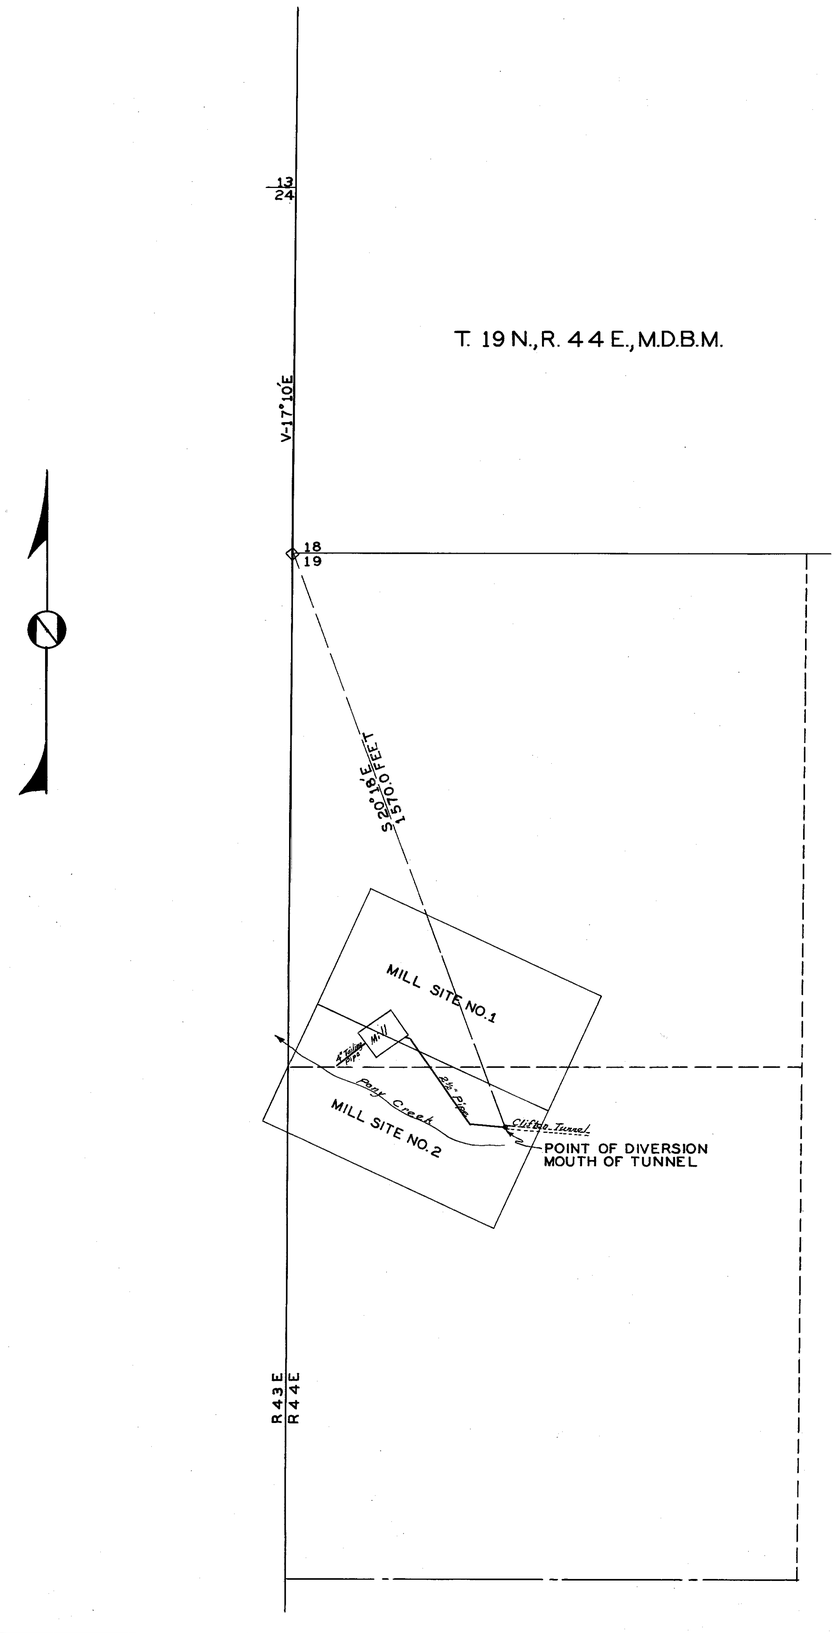

STATE OF NEVADA }
COUNTY OF ELKO } SS

I, W. H. Settelmeyer, being first duly sworn, depose and say that this map consisting of one sheet has been correctly drawn to the designated scale from field notes of a survey made under my supervision on the 24th day of July 1953, that it truly and correctly represents the location and extent of the proposed works used to divert water from the Clifton Tunnel in Lander County by Big Creek Mining and Milling Co. for Mining, Milling and Domestic Purposes. That the Proposed Point of Diversion and return, the location of the Mill and Mines, the approximate size of the diverting channel or conduit, the location and names of all other streams or works which are crossed by, or connected with said works are fully and correctly designated hereon.

W. H. Settelmeyer
State Water Right Surveyor

Subscribed and sworn to before me this 24th day of September 1953.

Keith Williams
Notary Public in and for
Elko County, Nevada

0 100 200 300 500 700 1000

Scale 1" = 200.'

FILED
SEPT. 28, 1953
STATE ENGINEER'S OFFICE

Certificate No. 4564 Issued 7/3/57

MAP

TO ACCOMPANY APPLICATION TO APPROPRIATE WATER FROM UNDERGROUND (CLIFTON TUNNEL) IN LANDER COUNTY FOR MINING, MILLING AND DOMESTIC USE BY BIG CREEK MINING AND MILLING CO.

14643