Section	Sub Division	Township	Range	Cultivated acreage	Description of Crops	Date of first Culture
21	NE¼ NW¼	42	37	40	Alfalfa	
"	NW¼ NW¼	"	"	40	"	
"	SW¼ NW¼	"	"	40	"	
"	SW¼ NW¼	"	"	40	"	
20	NE¼ NE¼	"	"	40	"	
"	SW¼ NE¼	"	"	40	"	
"	NW¼ SE¼	"	"	40	"	
"	NW¼ SE¼	"	"	40	"	
			Total	320		

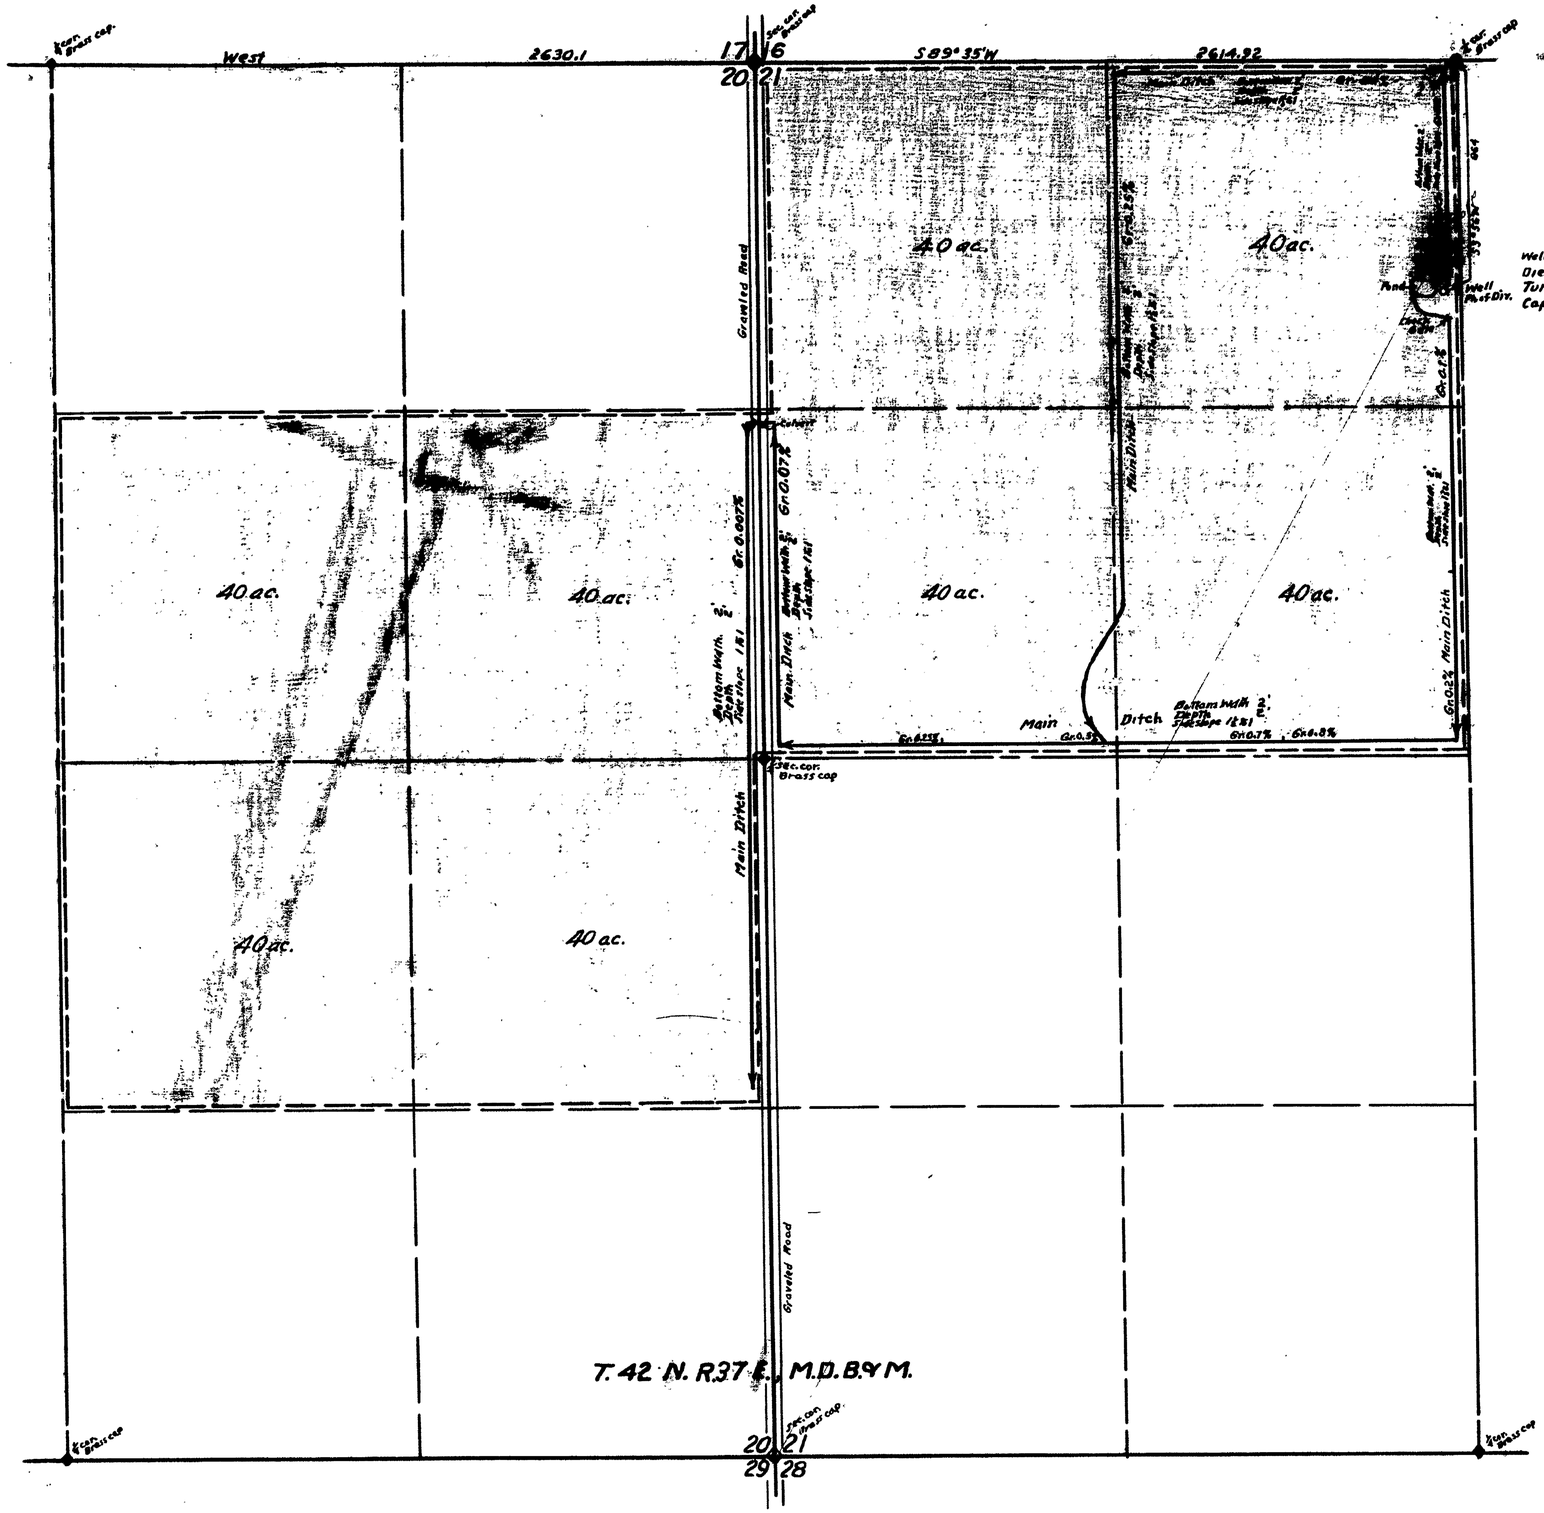

Well Dpth 810'-16" casing
Diesel Engine 150 Hp.
Turbin Pump - 2 Stage - 14" Bowl
Cap. at 1760 R.P.M. 2250 g.p.m. - 150' Lift

N

STATE OF NEVADA
COUNTY OF HUMBOLDT } ss

I, W.A. Wentz, being first duly sworn, depose and say that this map consisting of one sheet, has been correctly drawn to the designated scale from field notes of a survey made under my supervision and direction between the 13th day of December and the 15th day of December, 1961; that it truly and correctly represents the location and extent of the works used to divert water from underground, in Humboldt County, by Ralph S. Hetrick for irrigation purposes under application No. 14681 That the point of diversion, the location, size and grade of the diverting channels, location and description of all measuring devices, the location and extent of the lands owned or controlled by the applicant upon which water applied for under application No. 14681 is used, together with the area and kind of culture in each 40-ac. subdivision, and the location and names of all other works or streams which are crossed by or connected with said works are fully and correctly designated thereon.

W. A. Wentz
STATE WATER RIGHT SURVEYOR

Subscribed and sworn to before me this 6th day of March, 1962

Grace W. Bell
COUNTY CLERK - HUMBOLDT COUNTY

Scale 1 in. = 300 ft.

FILED
March 13, 1962
STATE ENGINEER'S OFFICE

OFFICE
STATE ENGINEER
[redacted] 9-07

MAP

To Accompany Proof of Beneficial Use Under Application No. 14681 for Irrigation and Domestic Use by Ralph S. Hetrick from Underground

W. A. Wentz - State Water Right Surveyor

CERTIFICATE No. 5388 ISSUED Oct. 12, 1962

14681