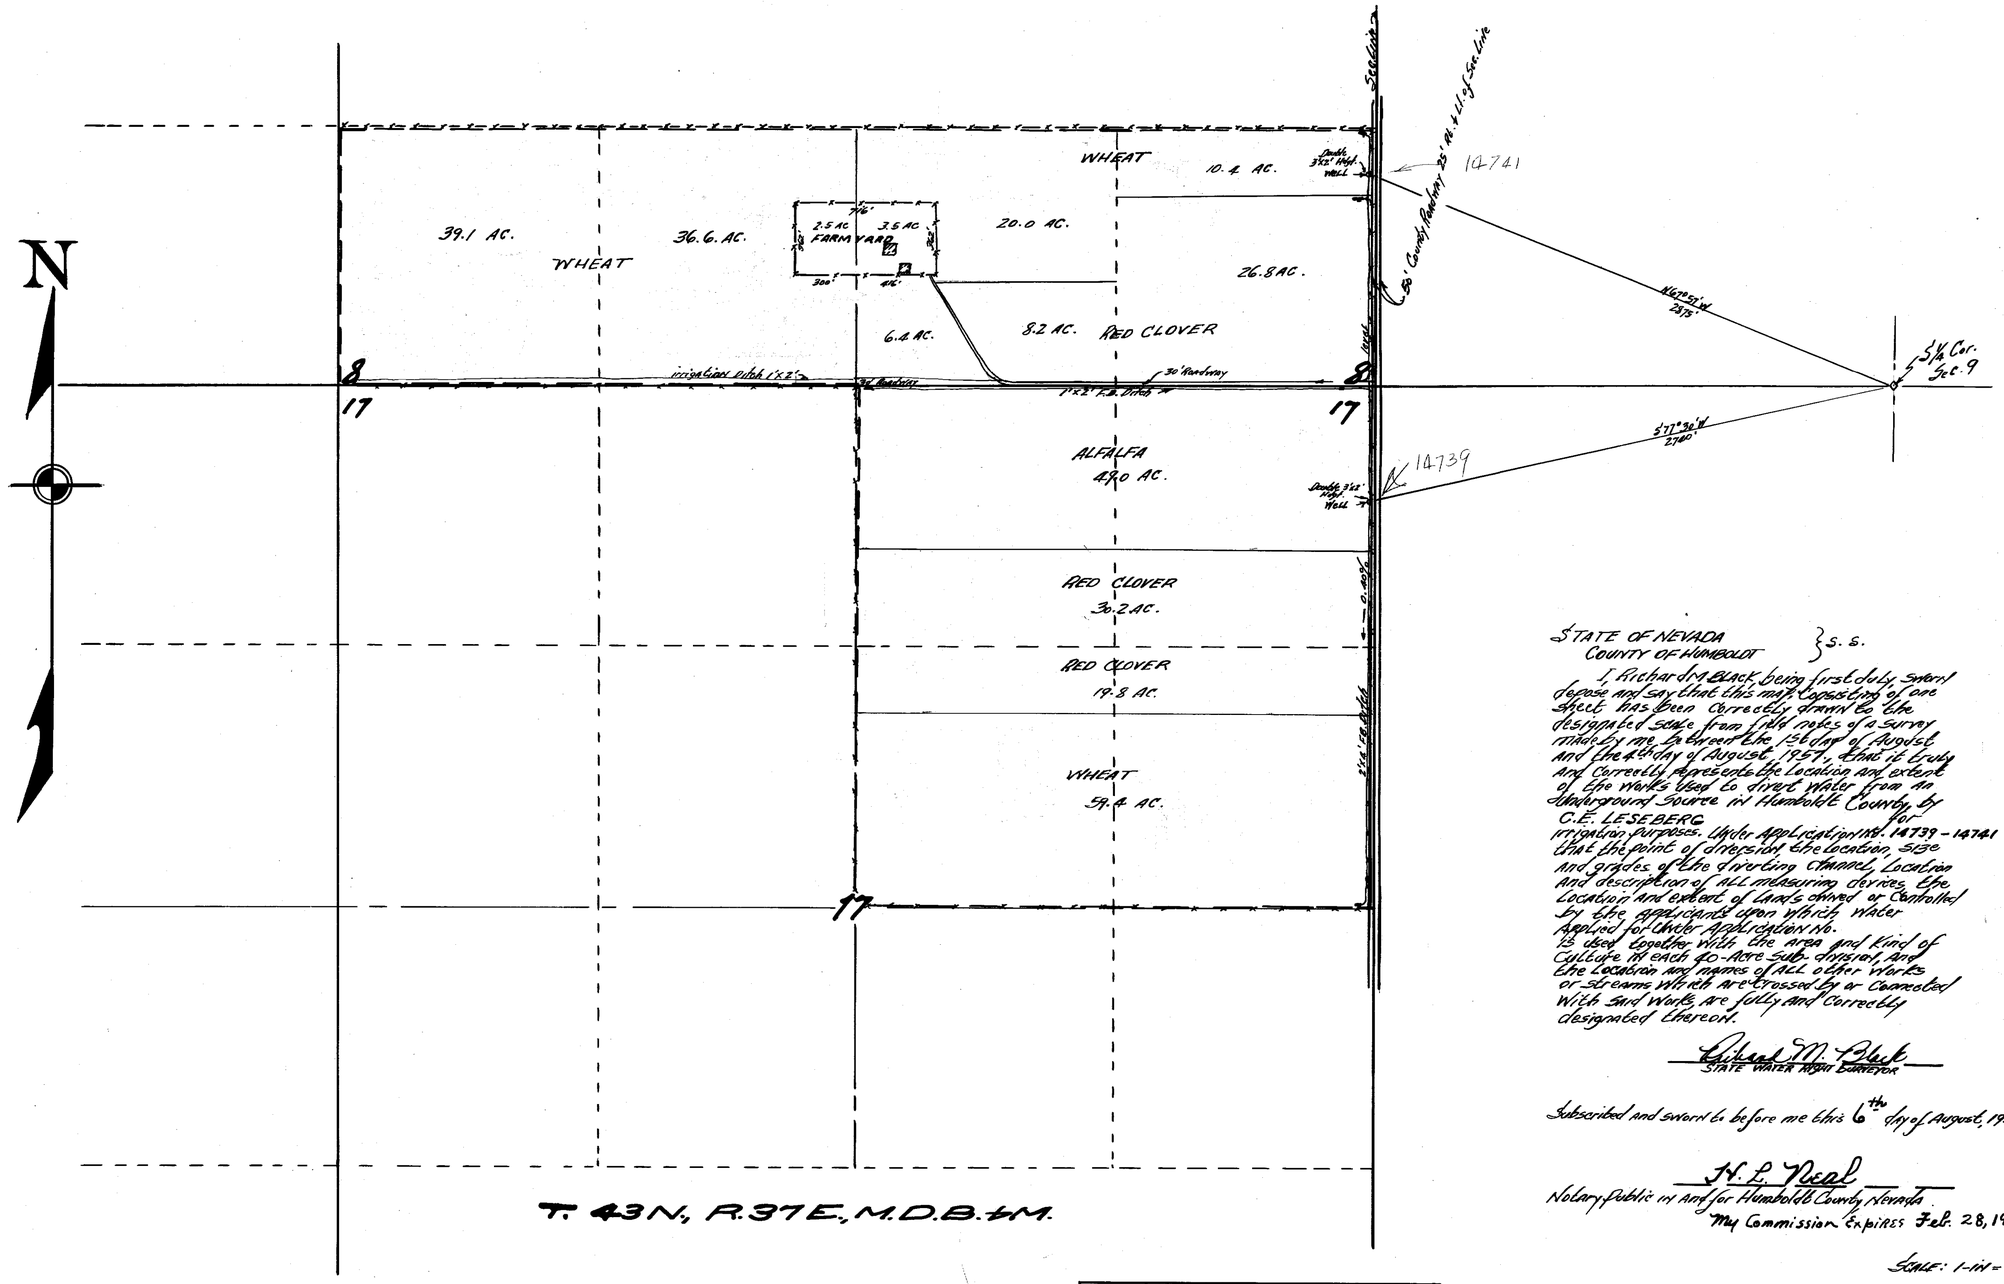

STATE OF NEVADA
COUNTY OF HUMBOLDT } S. S.

I, Richard M. Black, being first duly sworn, depose and say that this map, consisting of one sheet, has been correctly drawn to the designated scale from field notes of a survey made by me between the 15th day of August and the 4th day of August, 1957, and that it truly and correctly represents the location and extent of the works used to divert water from an underground source in Humboldt County, by C.E. LESEBERG for irrigation purposes. Under Application No. 14739 - 14741 that the point of diversion, the location, size and grades of the diverting channel, location and description of all measuring devices, the location and extent of lands owned or controlled by the applicants upon which water applied for under application No. is used together with the area and kind of culture in each 40-acre subdivision, and the location and names of all other works or streams which are crossed by or connected with said works, are fully and correctly designated thereon.

Richard M. Black
STATE WATER RIGHTS CONTROLLER

Subscribed and sworn to before me this 6th day of August, 1957.

H. L. Neal
Notary Public in and for Humboldt County, Nevada.
My Commission Expires Feb. 28, 1959

SCALE: 1-IN = 400 FT.

0 100 200 300 400 800 1200 1600 FT.

SECTION	SUB-DIVISION	TOWNSHIP	RANGE	CULTIVATED ACREAGE	KIND OF CULTURE
8	S½ SW¼	43N	37E	75.7	WHEAT
8	S½ SE¼	"	"	36.8	"
8	S½ SE¼	"	"	35.0	RED CLOVER
				147.5	
17	N½-NE¼	"	"	49.0	ALFALFA
17	" "	"	"	30.2	RED CLOVER
17	S½-NE¼	"	"	19.8	" "
17	S½ NE¼	"	"	59.4	WHEAT
				158.4	

GRAND TOTAL CULTIVATED AREA = 305.9 ACRES

Certificate No. 4592 Issued 10/1/59

Certificate No. 4593 Issued 10/1/59

OFFICE ENGINEER
1957 SEP 9 AM 8 50
FILED
SEP 9 1957
STATE ENGINEER, NEVADA

PROOF OF BENEFICIAL USE UNDER APPLICATION NO. 14739 - 14741 FOR IRRIGATION BY C.E. LESEBERG FROM UNDERGROUND

84763 22434 Place Under [redacted]