SECTION	SUB-DIV.	TOWNSHIP	RANGE	CULTIVATED ACREAGE	KIND OF CULTURE
28	NE¼SE¼	44N	37E	37.9	GRAIN
28	NW¼SE¼	"	"	40.0	"
28	NE¼SW¼	"	"	40.0	"
28	NW¼SW¼	"	"	40.0	"
29	NE¼SE¼	44N	37E	38.2	ALFALFA
29	NW¼SE¼	"	"	40.0	"

GRAND TOTAL AREA UNDER CULTIVATION = 236.1 ACRES

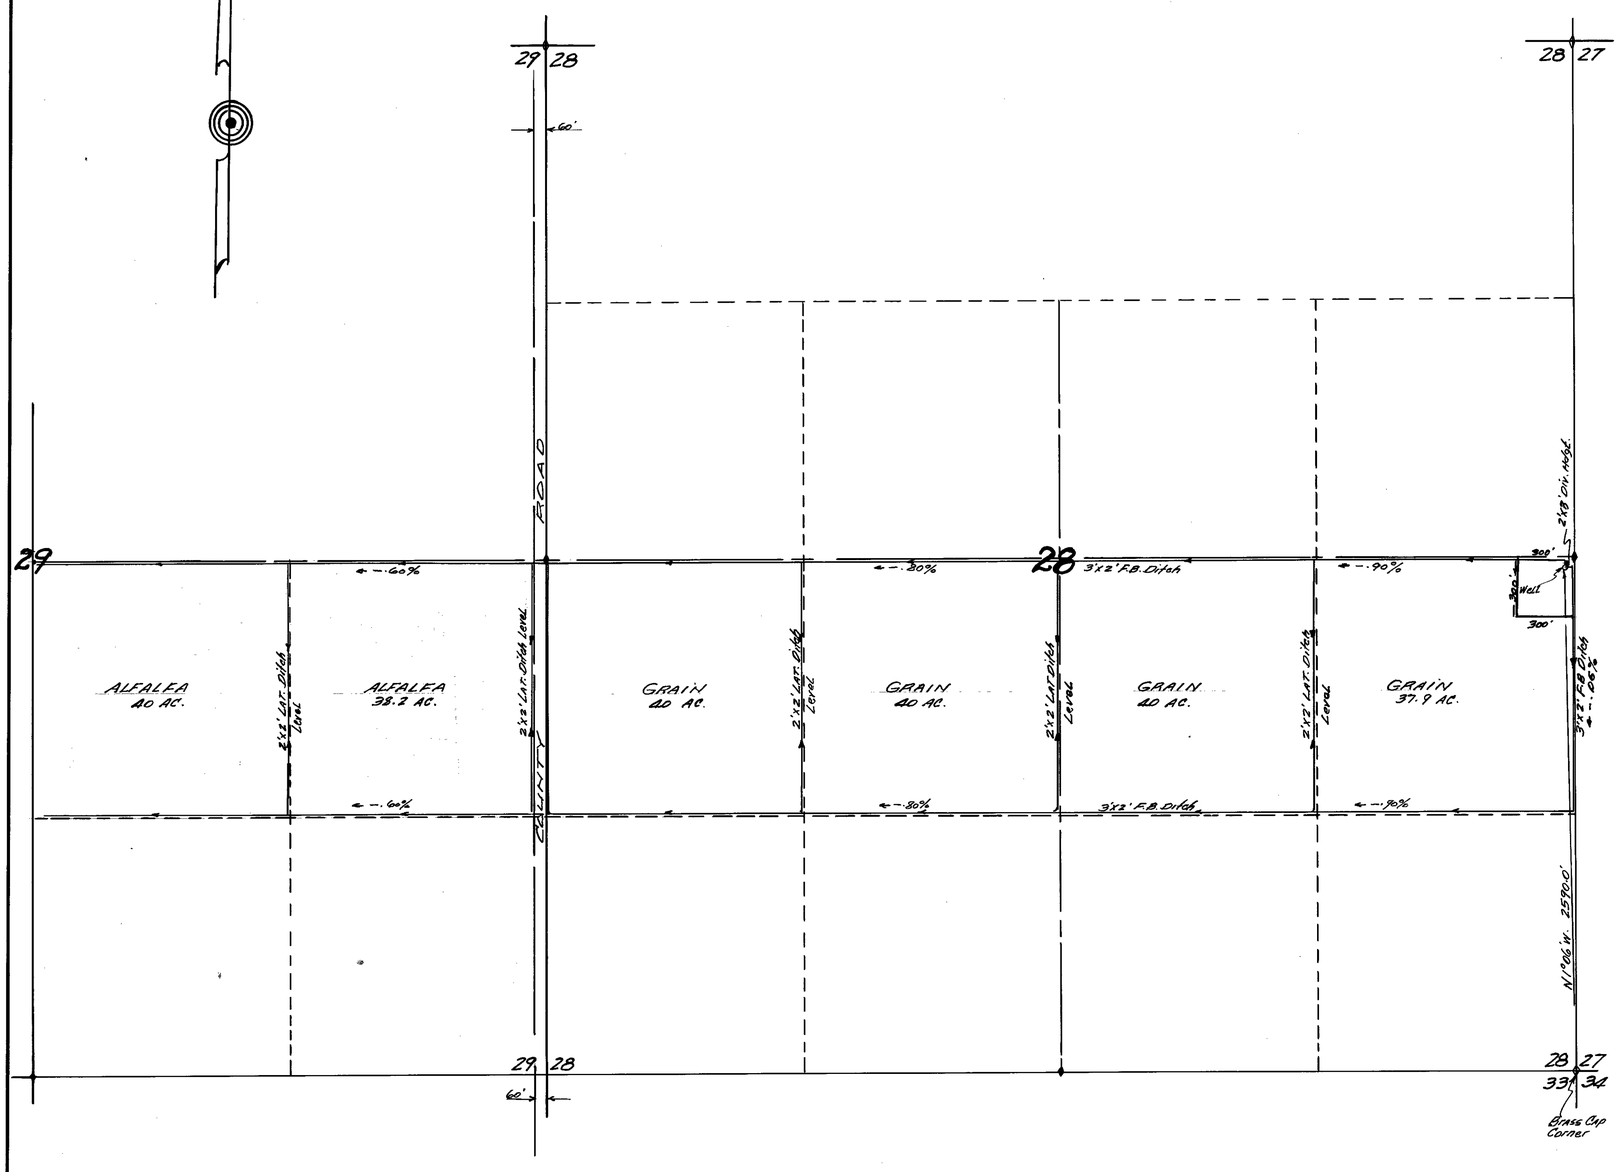

T. 44N., R. 37E., M.D.B.&M.

STATE OF NEVADA
COUNTY OF HUMBOLDT } S S

I, Richard M. Block being first duly sworn, depose and say that this map consisting of one sheet, has been correctly drawn to the designated scale from field notes of a survey made by me between the 15th day of March and the 30th day of March 1961. that it truly and correctly represents the location and extent of the works used to divert water from underground in Humboldt County, by EDWARD J. MOONEY for irrigation purposes. Under Application No. 14775.

That the point of diversion, the location, size and grades of the diverting channel, location and description of all measuring devices, the location and extent of lands owned by or controlled by the applicant upon which water applied for under application No. 14775 is used, together with the area and kind of culture in each 40-acre sub-division, and the location and names of all other works or streams which will cross or connect with said works, are fully and correctly designated thereon.

Richard M. Block
STATE WATER RIGHT SURVEYOR

Subscribed and sworn to before me this 1st day of May, 1961

Mae Hilda Sherwood
Notary public in and for ORMSBY COUNTY, NEVADA
My Commission expires July 1, 1961

SCALE ~ 1" = 400'

MAP

TO ACCOMPANY PROOF OF BENEFICIAL USE UNDER APPLICATION NO. 14775 FOR IRRIGATION BY EDWARD J. MOONEY FROM UNDERGROUND IN HUMBOLDT COUNTY

STATE ENGINEER
1961 MAY 1 AM 11 01

FILED
May 1, 1961
STATE ENGINEER'S OFFICE

CERTIFICATE No. 5296 ISSUED April 23, 1962

79904 14775