SECTION	SUB-DIV.	TOWNSHIP	RANGE	CULTIVATED ACREAGE	KIND OF CULTURE
27	SW¼ SW¼	44 N.	37 E.	27.2	GRAIN
28	SE¼ SE¼	44 N.	37 E.	39.1	GRAIN
28	SW¼ SE¼	"	"	39.1	"
28	SE¼ SW¼	"	"	39.1	"
28	SW¼ SW¼	"	"	39.1	"
29	SE¼ SE¼	44 N.	37 E.	37.3	ALFALFA
29	SW¼ SE¼	"	"	39.1	"
29	SE¼ SW¼	"	"	39.1	"

GRAND TOTAL AREA UNDER CULTIVATION = 299.1 ACRES.

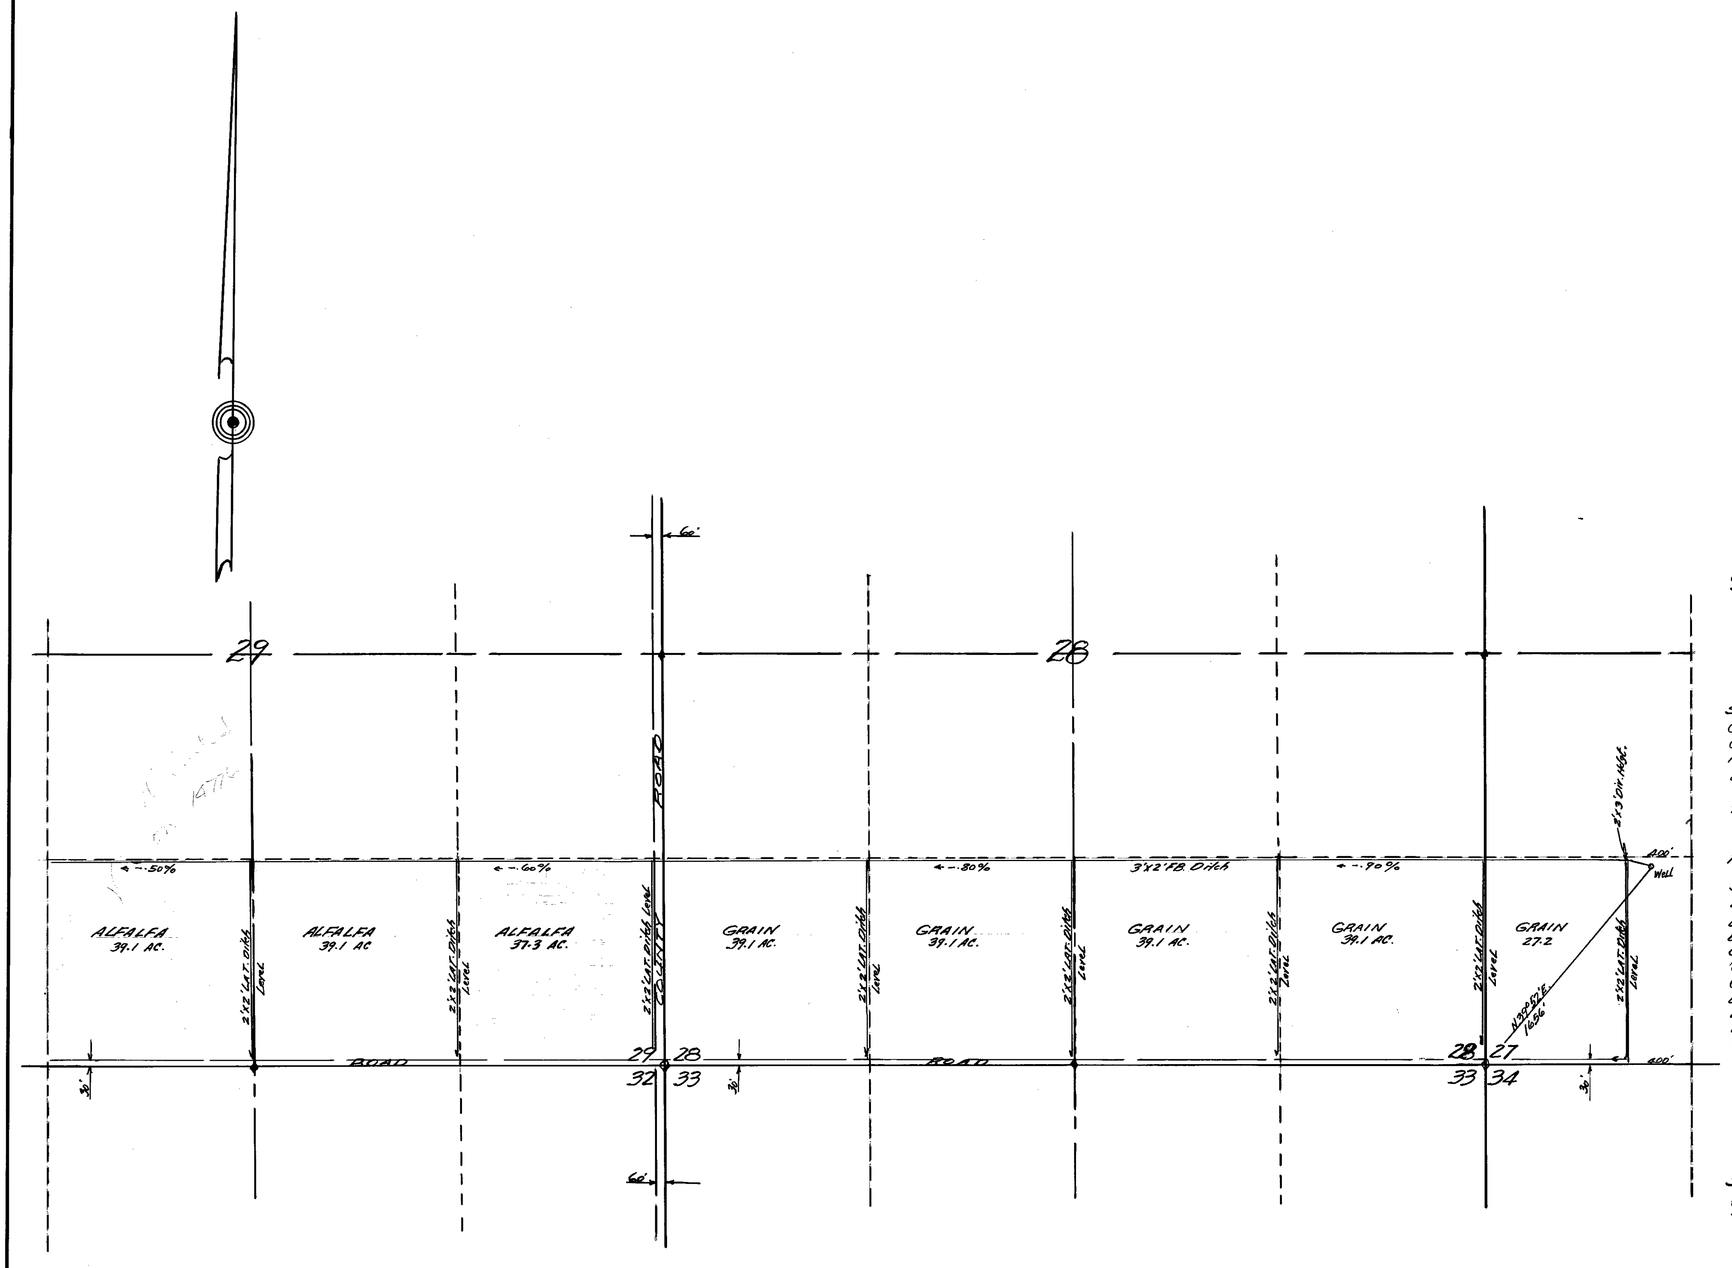

STATE OF NEVADA }
COUNTY OF HUMBOLDT } S S

I, Richard M. Black, being first duly sworn, depose and say that this map consisting of one sheet, has been correctly drawn to the designated scale from field notes of a survey made by me between the 15th day of March and the 30th day of March 1961; that it truly and correctly represents the location and extent of the works used to divert water from underground in Humboldt County by FLORENCE MOONEY for irrigation purposes. Under application No. 14776.

That the point of diversion, the location, size and grades of the diverting channel, location and description of all measuring devices, the location and extent of lands owned by or controlled by the applicant upon which water applied for under application No. 14776 is used, together with the area and kind of culture in each 40-acre sub-division, and the location and names of all other works or streams which will cross or connect with said works are fully and correctly designated thereon.

Richard M. Black
STATE WATER RIGHT SURVEYOR

Subscribed and sworn to before me this 1st day of May, 1961.

Mrs. Hilda Sherwood
Notary Public in and for ORMSBY COUNTY, NEVADA
My Commission Expires July 1, 1961

T. 44 N., R. 37 E., M.D.B.&M.

SCALE ~ 1" = 500'

STATE ENGINEER
1961 MAY 1 AM 11 00

FILED
May 1, 1961
STATE ENGINEER'S OFFICE

MAP

TO ACCOMPANY PROOF OF BENEFICIAL USE UNDER APPLICATION NO. 14776 FOR IRRIGATION BY FLORENCE MOONEY FROM UNDERGROUND IN HUMBOLDT COUNTY

CERTIFICATE No. 5297 ISSUED April 23, 1962
Amended 5297 May 21, 1975

79905 14776