Section	Subdivision	Township	Range	Cultivated Acreage	Description of Culture	Date of First Culture
24	NE¼ NW¼	28 N	47 E	2.0	See Note	
24	NW¼ NW¼	"	"	27.9		
24	SW¼ NW¼	"	"	17.1		
24	SE¼ NW¼	"	"	1.4		
				48.4		

Note:-
Various crops such as peanuts, beans, corn potatoes, grain and clover were grown on this area. On this date only the evidence that water at one time had covered the area.

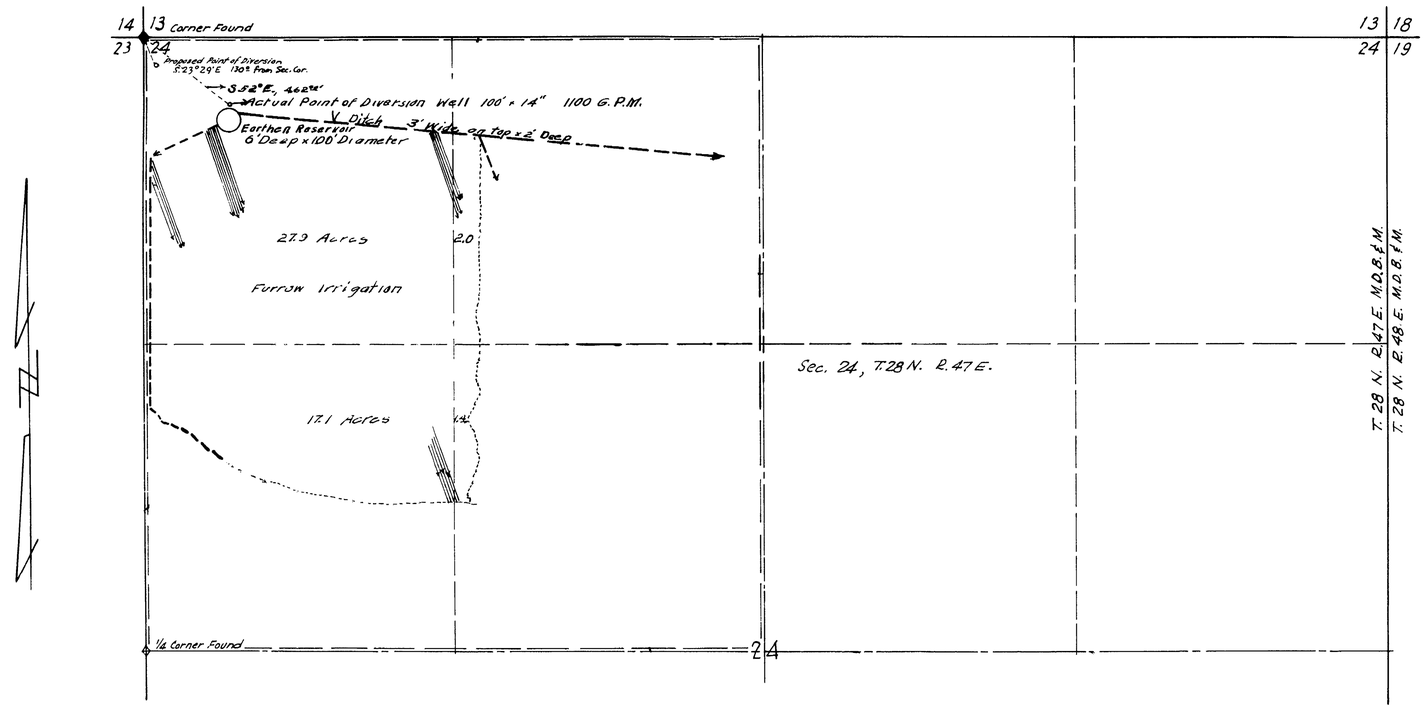

STATE OF NEVADA }
COUNTY OF ELKO } s.s.

I, W.H. Settelmeyer, being first duly sworn, depose and say that this map, consisting of one sheet, has been correctly drawn to the designated from field notes of a survey made by me on the 19th day of October, 1962; that it truly and correctly represents the proposed location and extent of the works used to divert water from underground sources in Lander County by J.M. Mauldin for irrigation purposes under Application No. 14974. That the proposed point of diversion, the location and size of the diverting channel, the location and description of all measuring devices, the location and extent of all lands owned or controlled by the applicant, upon which water, applied for under Application No. 14974 is used, together with the area and kind of culture in each 40-acre subdivision and the location and names of all other works or streams which are crossed by or connected with the said works are fully and correctly designated thereon.

W.H. Settelmeyer
State Water Right Surveyor

Subscribed and sworn to before me this 19th day of October, 1962.

Frank Wennerah
Notary Public in and for Elko County, Nevada
My Commission expires Feb. 3, 1963

0 100 200 500 1000 1500
Scale: 1" = 300'

FILED
October 22, 1962
STATE ENGINEER'S OFFICE

CERTIFICATE NO 5498 ISSUED April 2, 1963

OCT 22 PM 1 14
STATE ENGINEER

MAP
TO ACCOMPANY PROOF
OF BENEFICIAL USE
UNDER APPLICATION 14974
FOR IRRIGATION BY
J.M. MAULDIN
FROM UNDERGROUND SOURCES
IN LANDER COUNTY, NEVADA

14974