Section	Sub-division	Township	Range	Cultivated Acreage	Description of Culture	Date of first culture
36	NW¼NW¼	28N	47E	32.2	Maize	
			Total	32.2		

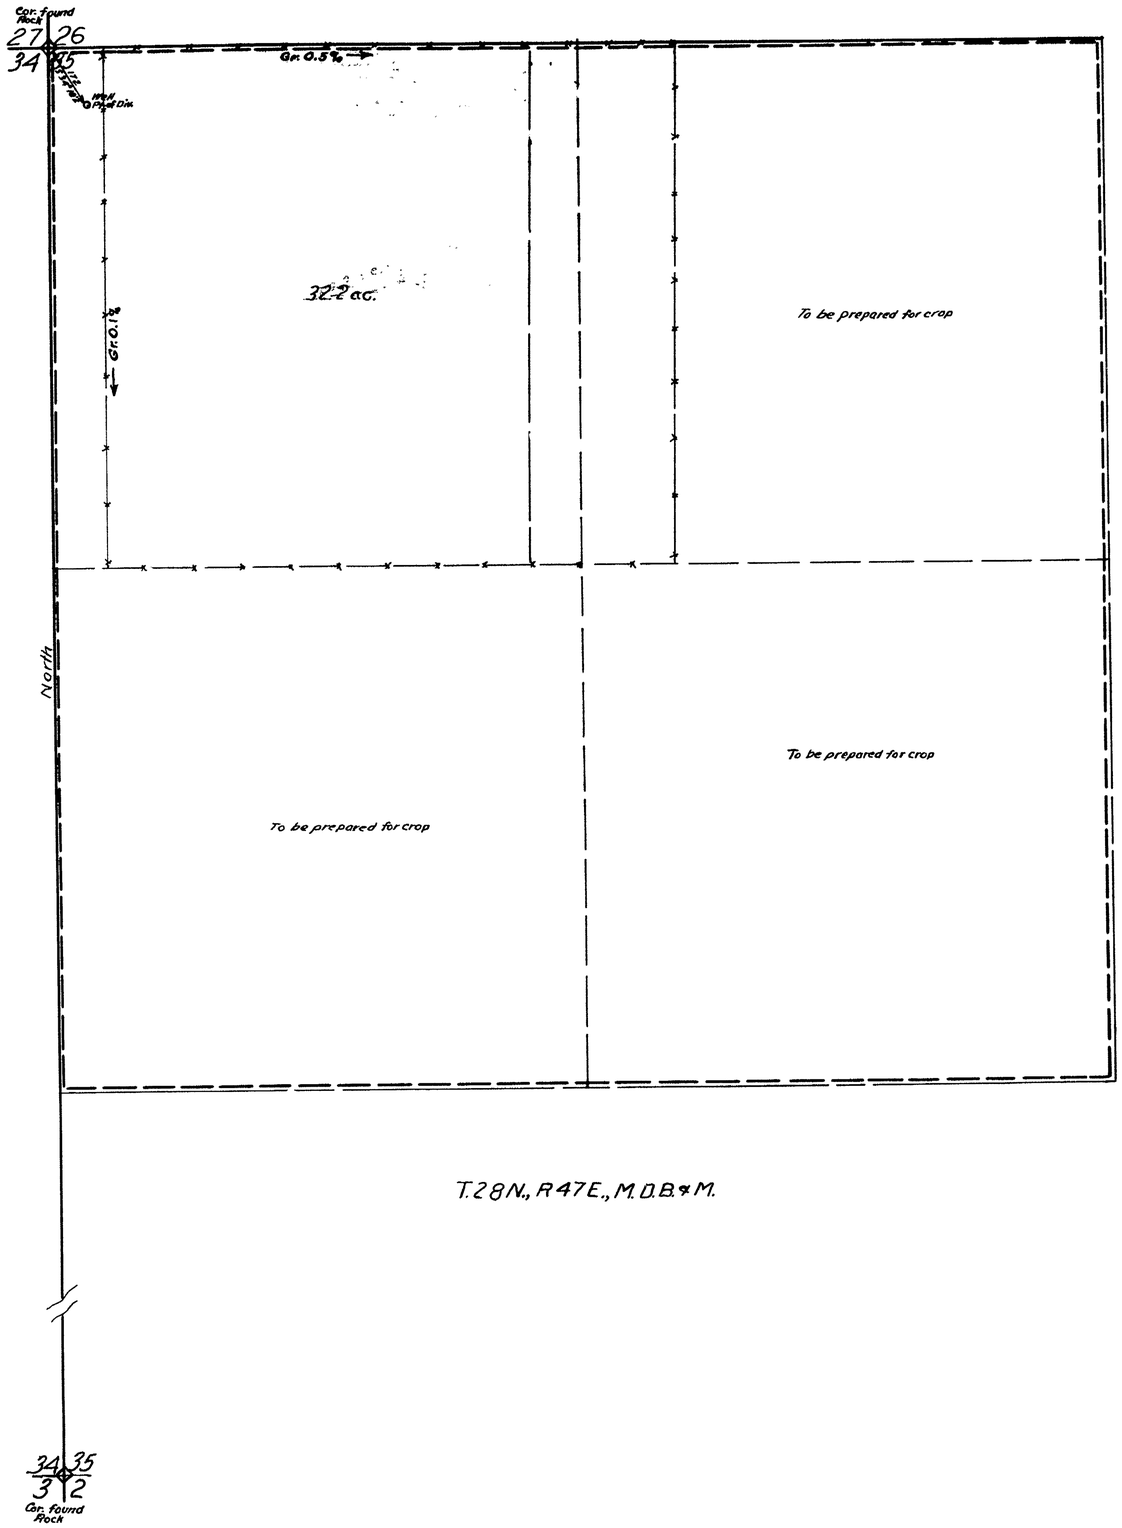

STATE OF NEVADA
COUNTY OF HUMBOLDT } SS

I, W. A. Wentz, being first duly sworn, depose and say that this map, consisting of one sheet, has been correctly drawn to the designated scale from field notes of a survey made by me between the 5th day of June and the 6th day of June, 1961;

That it truly and correctly represents the location and extent of the works used to divert water from underground, in Lander County, by J. B. McCoy for irrigation and domestic purposes under application No. 15179. That the point of diversion, the location and grades of the diverting channel, location and description of all measuring devices, the location and extent of the lands owned or controlled by the applicant upon which water applied for under application No. 15179 is used, together with the area and kind of culture in each 40-acre subdivision, and the location and names of all other works or streams crossed by or connected with said works are fully and correctly designated thereon.

W. A. Wentz
STATE WATER RIGHT SURVEYOR

Subscribed and sworn to before me this 23rd day of June, 1961

Grace W. Bell
Clerk

Scale 1 in. = 200 ft.

100 50 0 200 400 600

FILED
July 10, 1961
STATE ENGINEER'S OFFICE

Note.- Portable canvas tube used to transport and distribute water from well
Diam. of tube = 12"

CERTIFICATE No. 5315 ISSUED May 7, 1962

OFFICE
STATE ENGINEER
1961 JUL 10 AM 11 55

MAP

TO ACCOMPANY PROOF OF BENEFICIAL USE UNDER APPLICATION No. 15179 FOR IRRIGATION AND DOMESTIC USE BY J. B. McCOY FROM UNDERGROUND

W. A. Wentz - State Water Right Surveyor 6-19-61

15179

15179