SECTION	SUBDIVISION	TOWNSHIP	RANGE	CULTIVATED ACREAGE	DESCRIPTION OF CULTURE	DATE OF FIRST CULTURE
27	NE¼ NE¼	28N	47E	25.70	Beans & Sun Flower	6/K.
"	NE¼ NE¼	"	"	14.30	Cleared	No
"	NW¼ NE¼	"	"	29.83	"	No
"	" "	"	"	10.17	Beans & Sun Flower	6/K
"	SW¼ NE¼	"	"	12.82	Beans & Sun Flower	6/K.
"	" "	"	"	27.18	Cleared	No
"	SE¼ NE¼	"	"	40.00	Beans & Sun Flower	6/K.
				160.00		

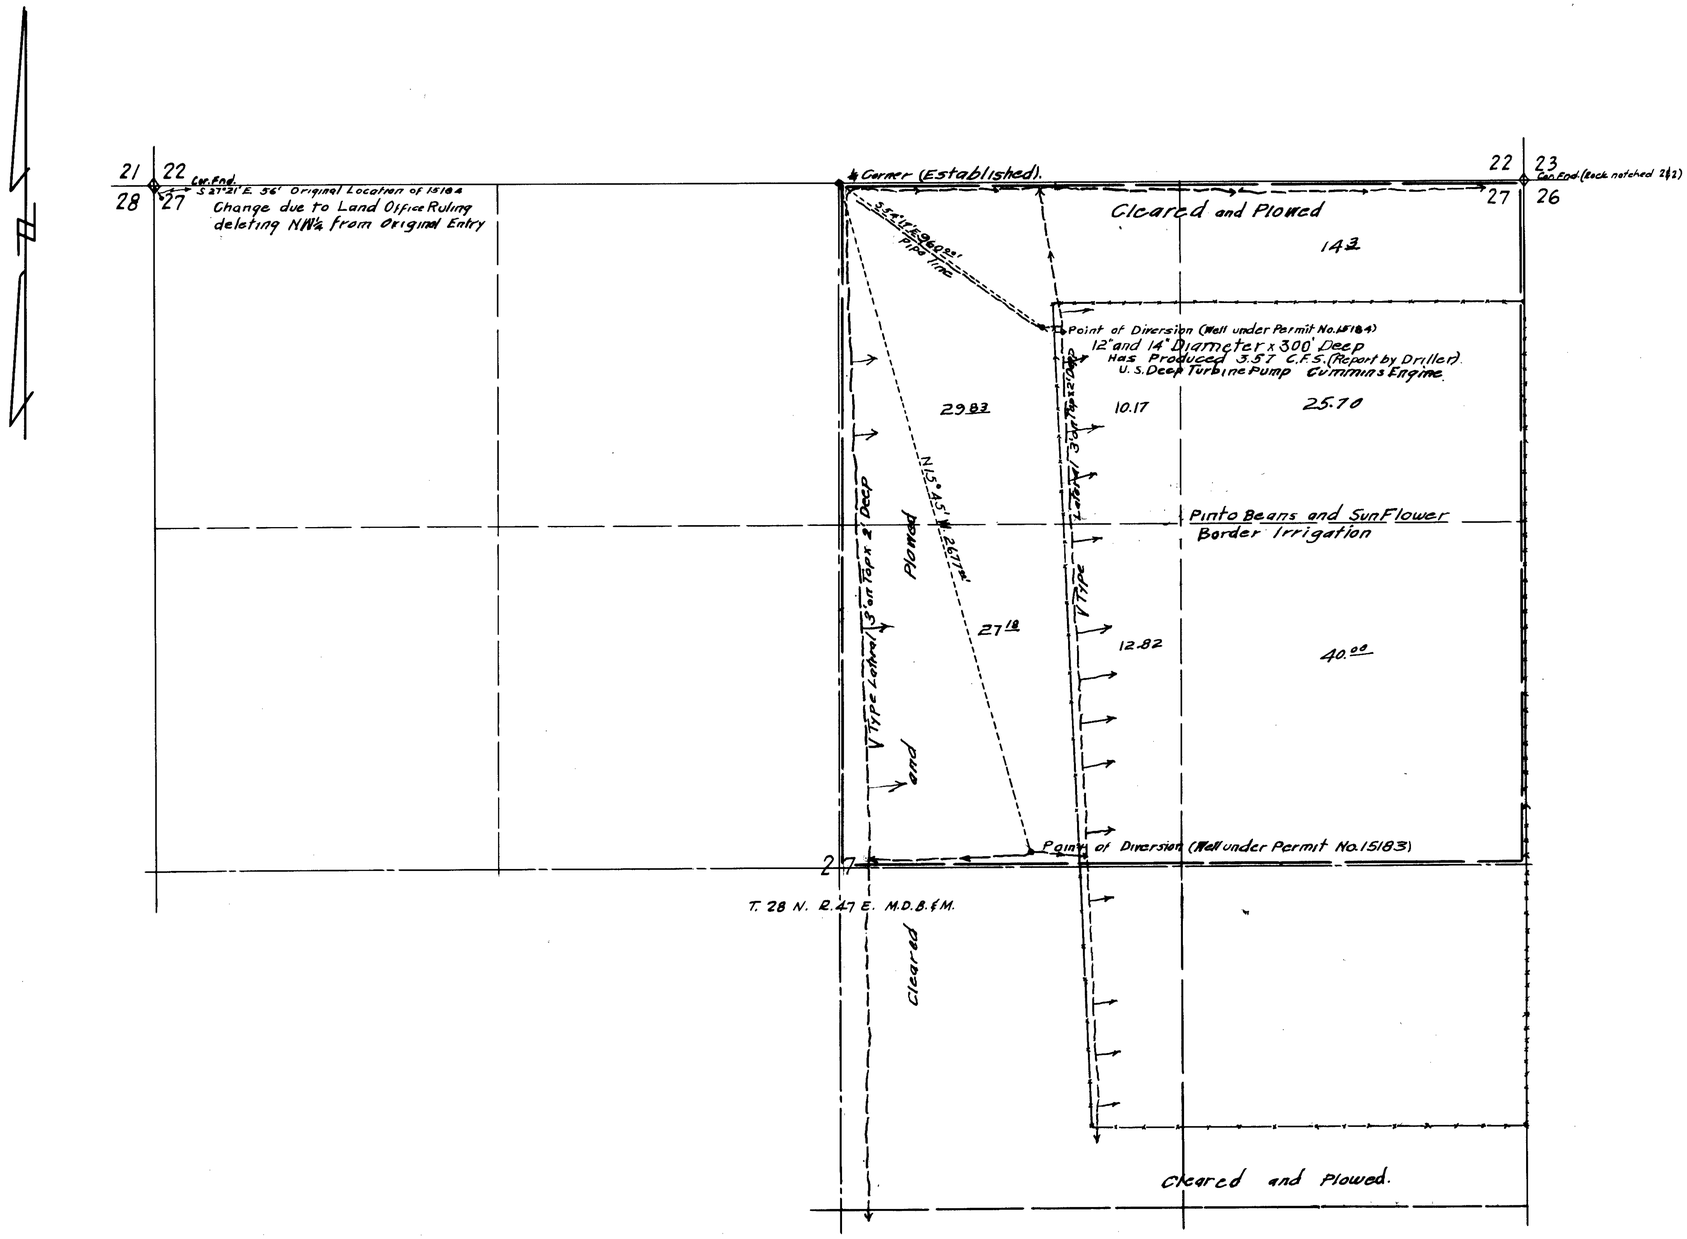

STATE OF NEVADA } ss
COUNTY OF ELKO

I, W.H. Settelmeyer, being first duly sworn, depose and say that this map, consisting of one sheet, has been correctly drawn to the designated scale from field notes of a survey made by me on the 5th day of May, 1963; that it truly and correctly represents the proposed location and extent of the works used to divert water in Lander County from underground sources by OLIVER G. WRIGHT for irrigation purposes under Application No. 15184 That the point of diversion, the location and size of the diverting channel, location and description of all measuring devices, the location and extent of lands owned or controlled by the applicant upon which water applied for under Application No. 15184 is used, together with the area and kind of culture in each 40-acre subdivision, and the location and names of all other works or streams which are crossed by or connected to said works are fully and correctly designated thereon.

W.H. Settelmeyer
State Water Right Surveyor

Subscribed and sworn to before me this 7th day of May, 1963.

Sofia Kane
Notary Public in and for Elko County, Nevada.
MY COMMISSION EXPIRES 1/22/67

SCALE: 1" = 300'

0 100 200 300 400 500 1000 1500

29479

MAP TO ACCOMPANY PROOF OF BENEFICIAL USE UNDER APPLICATION NO. FOR IRRIGATION BY OLIVER G. WRIGHT FROM UNDERGROUND SOURCES

29479 CERTIFICATE No. 8094 ISSUED 10-5-77

FILED May 10, 1963 STATE ENGINEER'S OFFICE

1963 MAY 10 AM 9 42
STATE ENGINEER

80813 29479 24596 21405 - 15184