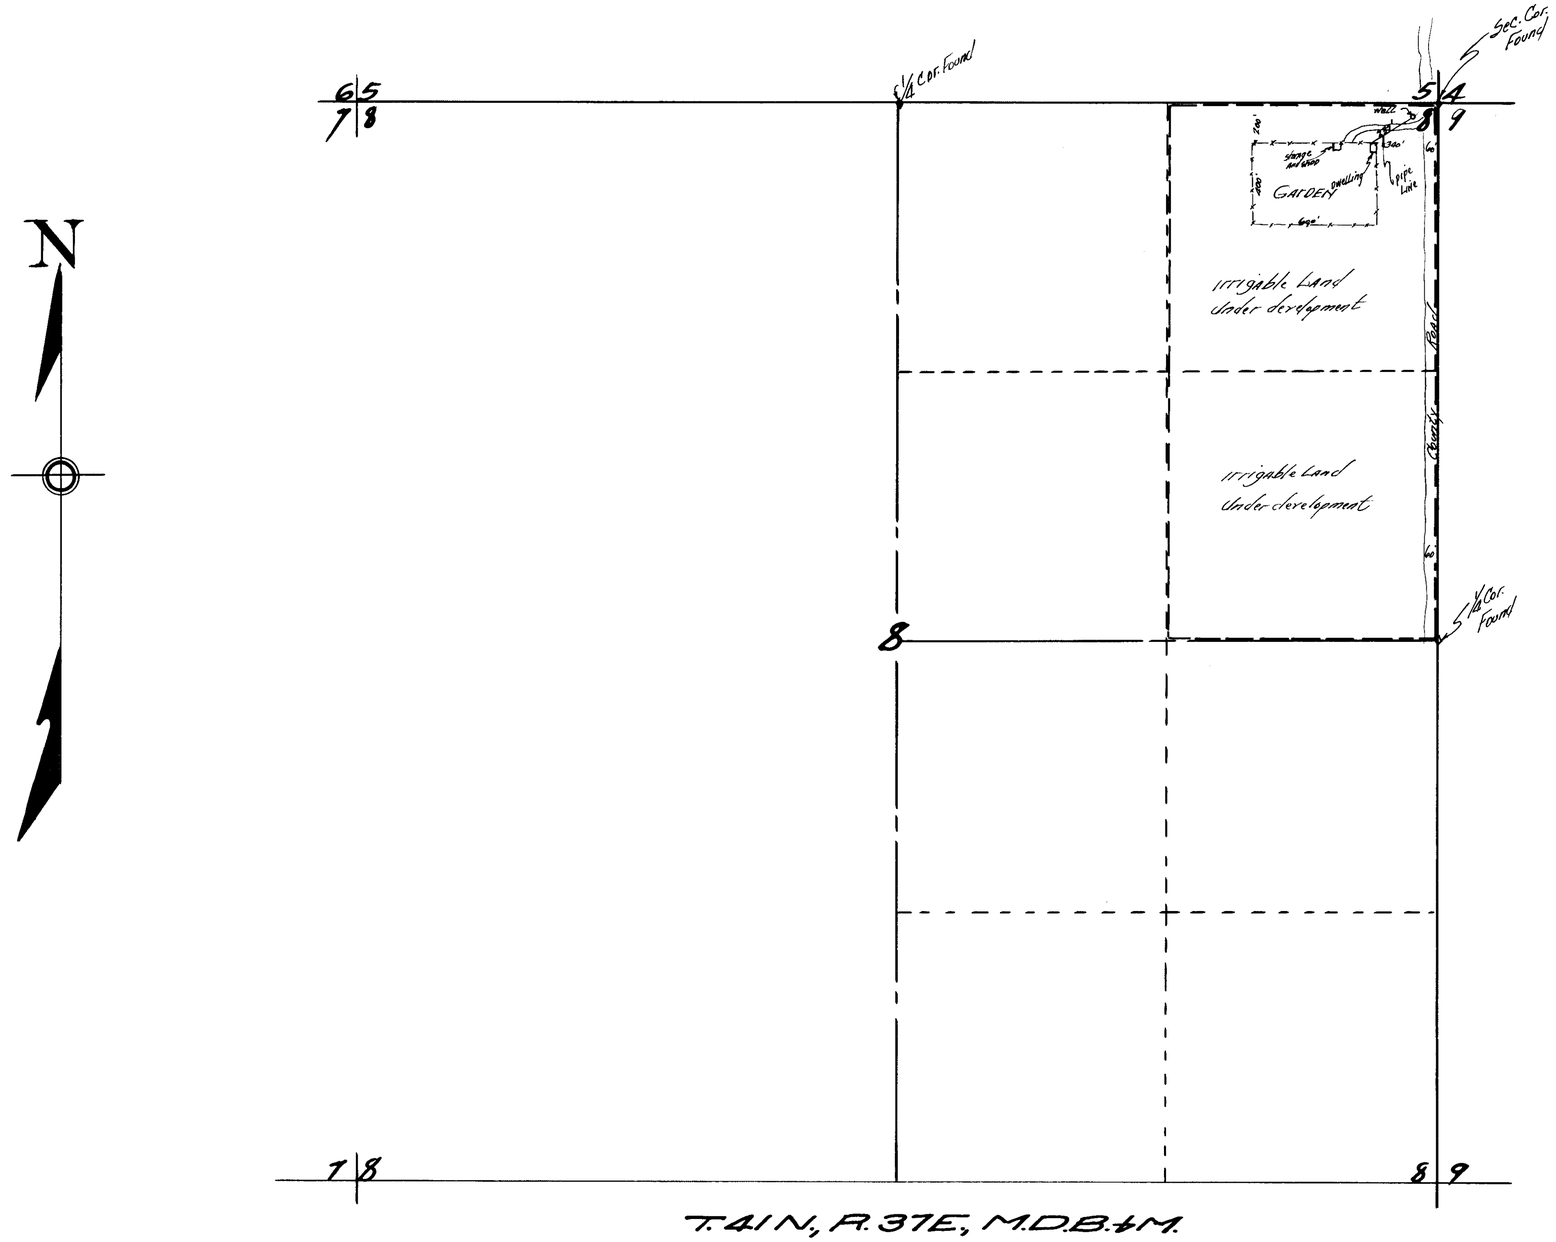

STATE OF NEVADA
COUNTY OF HUMBOLDT } S.S.

I, Richard M. Black, being first duly sworn depose and say that this map consisting of one sheet, has been correctly drawn to the designated scale from field notes of a survey made by me between the 1st day of February and the 10th day of February, 1958; that it truly and correctly represents the location and extent of the works used to divert water from underground in Humboldt County, by KENNETH J. HARLAN, for irrigation purposes, under Application No. 15547.

That the point of diversion, the location, size and grades of the diverting channel, location and description of all measuring devices, the location and extent of lands owned or controlled by the applicant upon which water applied for under application No. 15547 is used, together with the area and kind of culture in each 40-acre subdivision, and the location and names of all other works or streams which are crossed by or connected with said works are fully and correctly designated thereon.

Richard M. Black
STATE WATER RIGHTS SURVEYOR

Subscribed and sworn to before me this 17th day of February, 1958

Notary Public in and for Humboldt County, Nevada
My Comm. Exp: 1/19/61

SCALE: 1 IN. = 400 FT.

0 100 200 300 400 1200 2000 FT.

SECTION	SUB-DIVISION	TOWNSHIP	RANGE	CULTIVATED ACREAGE	KIND OF CULTURE
8	NE¼-NE¼	41N	37E	5.4	Garden
Grand Total Area Under Cultivation				5.4	Garden

FILED
FEB 1958
STATE ENGINEER

CERTIFICATE No. 4854 ISSUED Mar 3, 1959

MAP TO ACCOMPANY
PROOF OF BENEFICAL USE
UNDER APPLICATION NO. 15547
FOR
IRRIGATION
BY
KENNETH J. HARLAN
FROM
UNDERGROUND

86011 15547