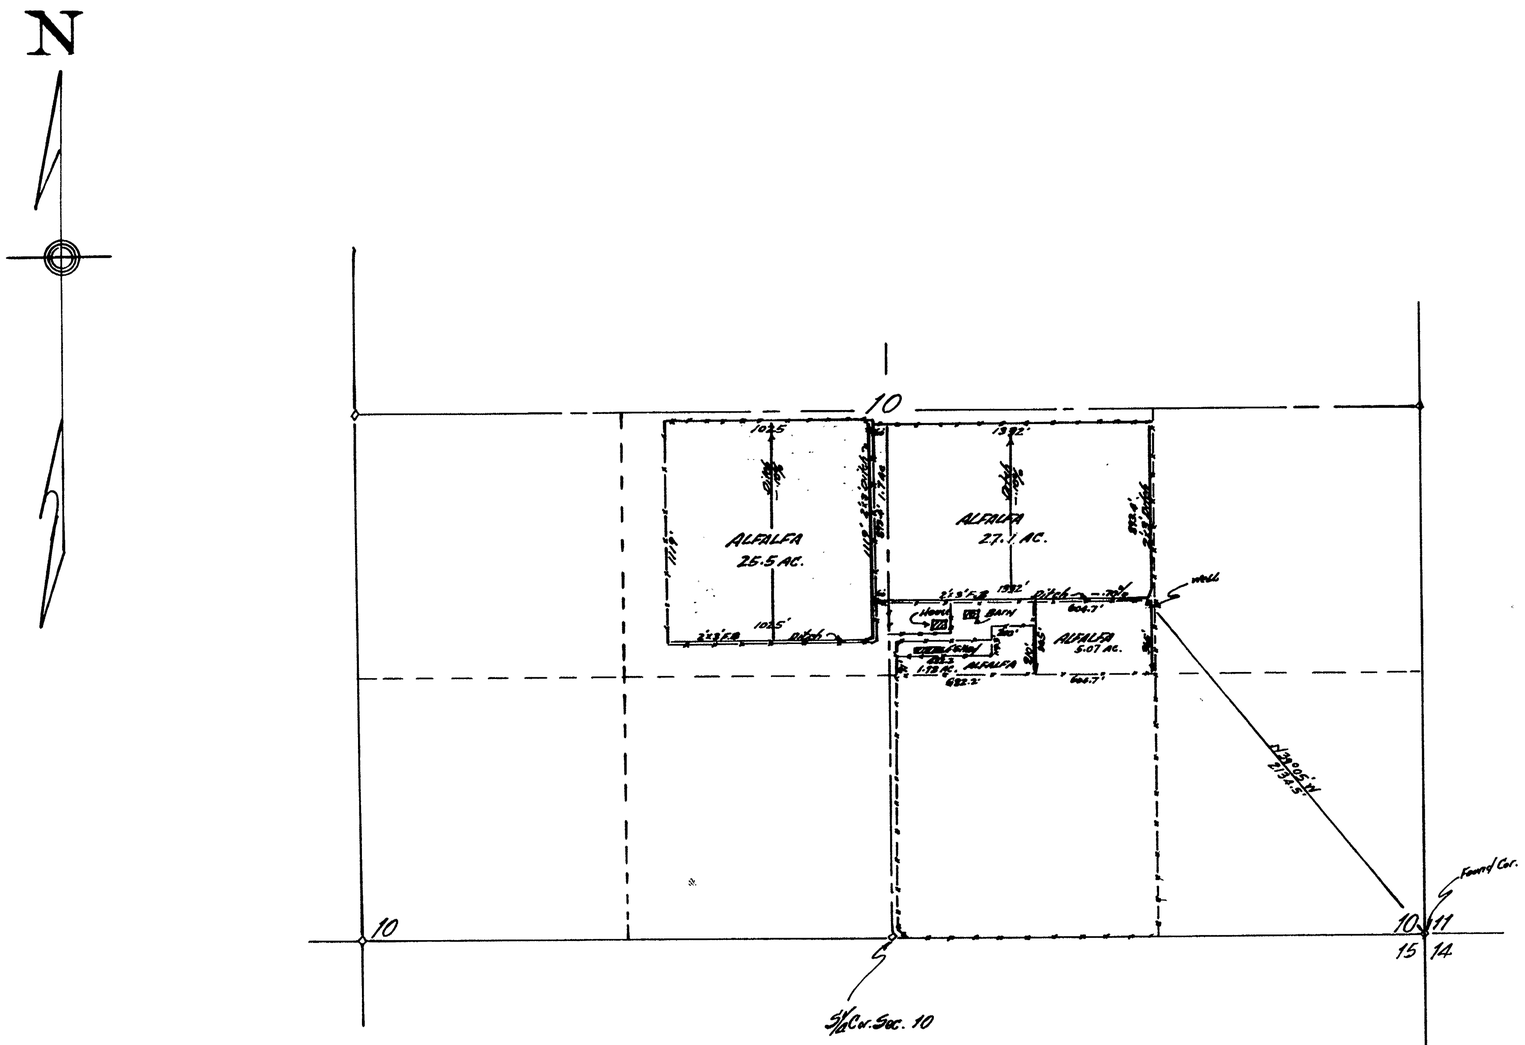

SECTION	SUB-DIVISION	TOWN. SHIP	RANGE	CULTIVATED AREA	KIND OF CULTURE
10	NE¼ SW¼	42N.	37E.	27.20	ALFALFA
10	NW¼ SE¼	42N.	37E.	34.15	ALFALFA

GRAND TOTAL AREA UNDER CULTIVATION 61.35 acres

T. 42 N., R. 37 E., M.D.B. & M.

STATE OF NEVADA
COUNTY OF HUMBOLDT ..... } s. s.

I, Richard M. Black, being first duly sworn depose and say that this map, consisting of one sheet, has been correctly drawn to the designated scale, from field notes of a survey made by me, between the 28th day of June and the 10th day of June, 1958. That it truly and correctly represents the location and extent of the works used to divert water from underground in Humboldt County, by ALFONSO MARQUERQUIAGA for irrigation purposes and domestic purposes. Under Application No. 15634. That the point of diversion, the location, size and grades of the diverting channel, location and description of all measuring devices, the location and extent of lands owned or controlled by the applicant upon which water applied for under application No. 15634 is used, together with the area and kind of culture in each 40-acre sub-division and the location and names of all other works or streams which are crossed by or connected with said works, are fully and correctly designated thereon.

Richard M. Black
STATE WATER RIGHT SURVEYOR

Subscribed and sworn to before me this 31st day of July, 1958

Donalson Livingston
Notary public in and for Humboldt County, Nevada
Notary Public My Comm. Exp: 9/19/61

SCALE: 1 IN = 400 FT.

0 100 200 300 400 1000 2000 Ft.

1958 AUG 4 AM 11 34

CERTIFICATE No. 4819 ISSUED Sept 22 1958

FILED
8-4-58
STATE ENGINEER'S OFFICE

MAP TO ACCOMPANY
PROOF OF BENEFICAL USE
UNDER APPLICATION NO. 15634
FOR
IRRIGATION AND DOMESTIC
BY
ALFONSO MARQUERQUIGA
FROM UNDERGROUND

15634