SECTION	SUB-DIV.	TOWNSHIP	RANGE	CULTIVATED ACREAGE	KIND OF CULTURE
16	NE 1/4	T. 43N.	R. 37E.	154.57	WHEAT
16	SE 1/4	T. 43N.	R. 37E.	152.70	"
16	SW 1/4	T. 43N.	R. 37E.	94.65	"
16	N1/2 SW1/4	T. 43N.	R. 37E.	39.94	ALFALFA
16	N1/2 SW1/4	T. 43N.	R. 37E.	19.97	CANE

GRAND TOTAL AREA UNDER CULTIVATION = 461.83 Acres

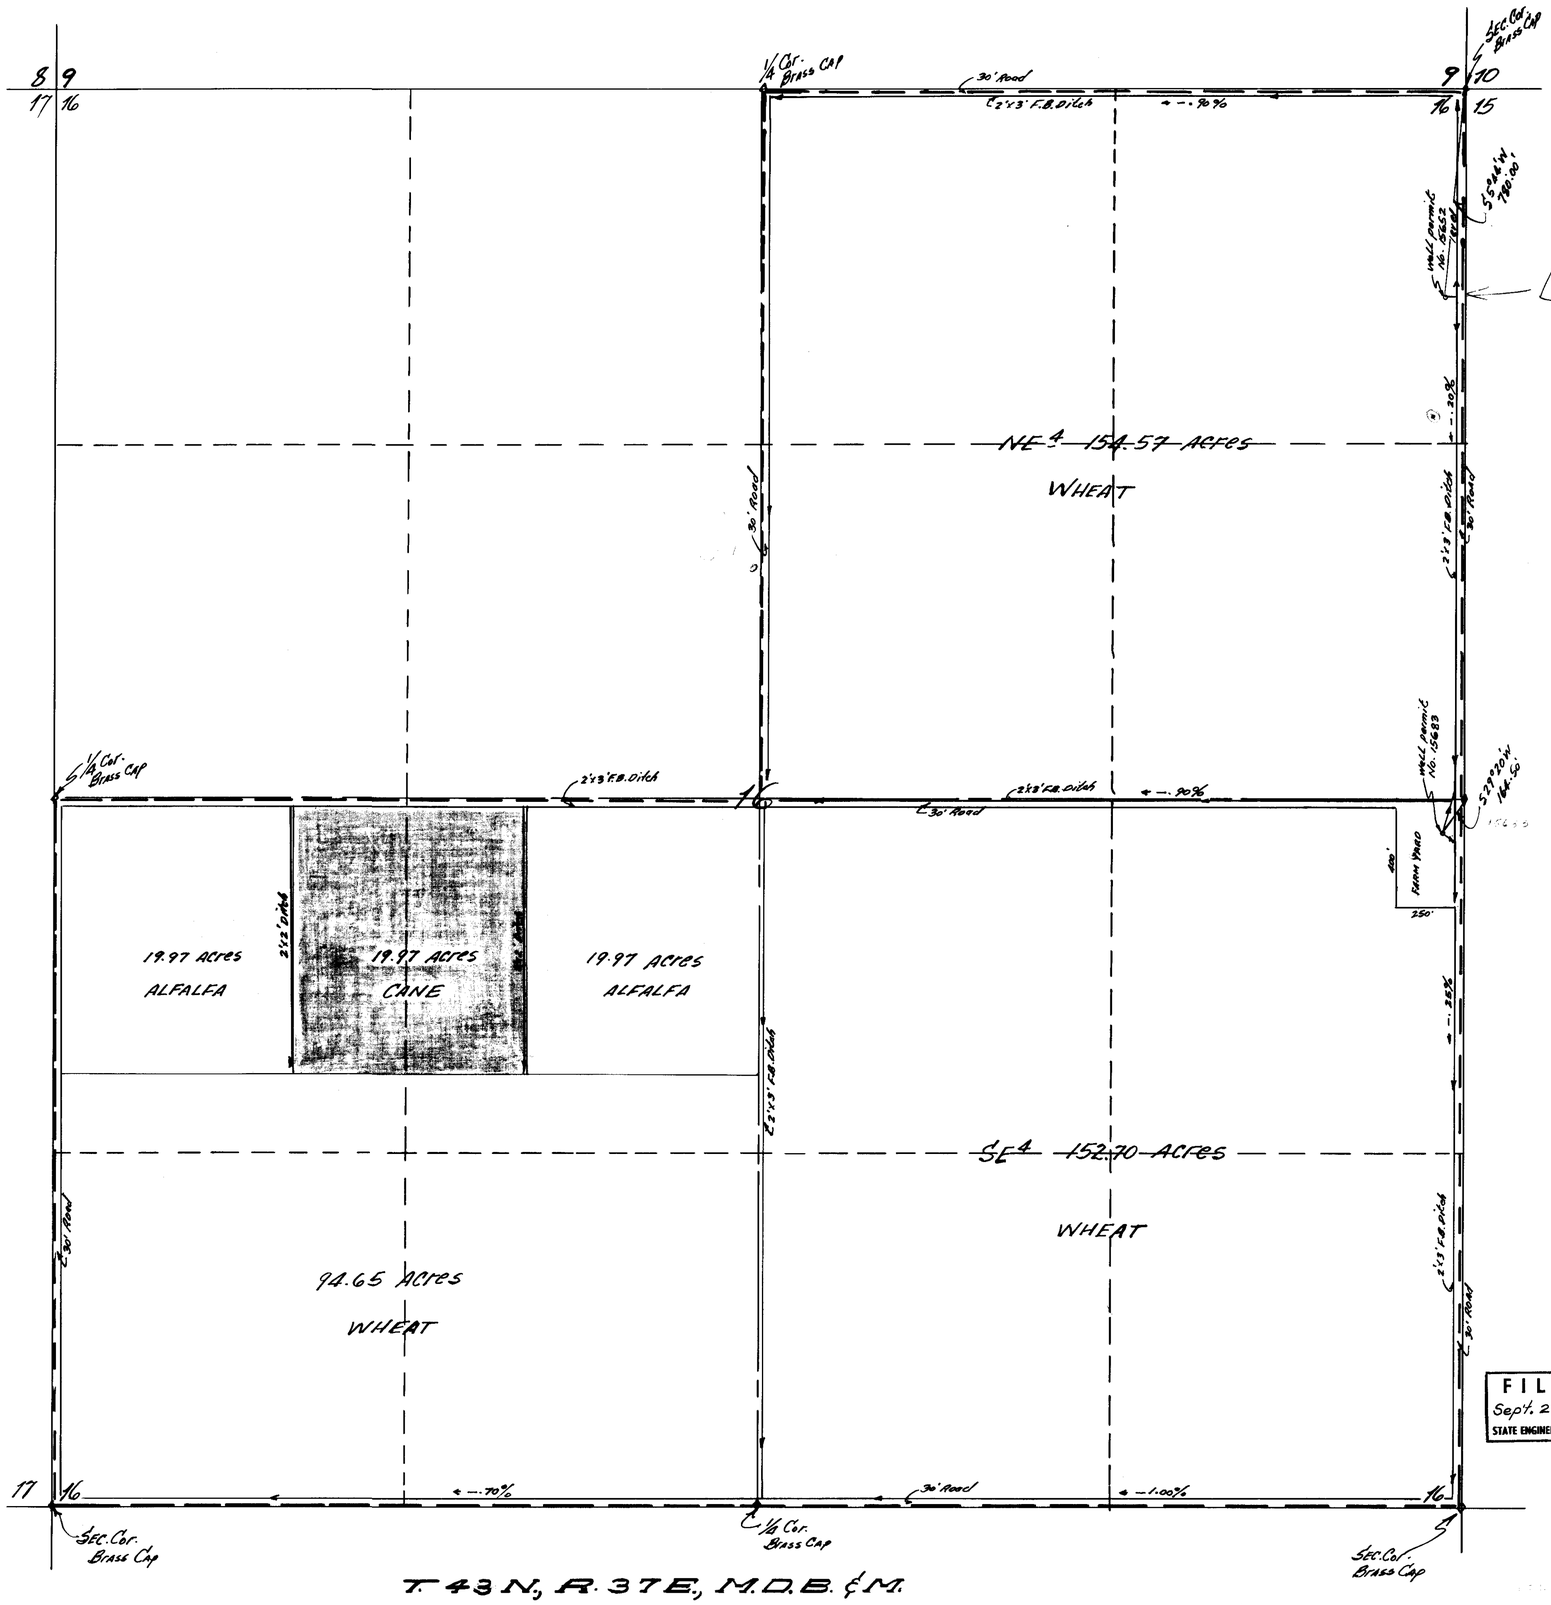

T. 43 N., R. 37 E., M.D.B. & M.

STATE OF NEVADA
COUNTY OF HUMBOLDT } S. S.

I, Richard M. Block, being first duly sworn depose and say that this map consisting of one sheet, has been correctly drawn to the designated scale from field notes of a survey made by me between the 1st day of August and the 15th day of August, 1959; that it truly and correctly represents the location and extent of the works used to divert water from underground in Humboldt County, by HERSCHELL D. BARBER for irrigation and domestic purposes. Under Applications No. 15652 and No. 15683. That the point of diversion, the location, size and grades of the diverting channel, location and description of all measuring devices, the location and extent of lands owned or controlled by the applicant upon which water applied for under application No. 15652 and No. 15683 is used, together with the area and kind of culture in each 40-acre subdivision and the location and names of all other works, or streams which are crossed by or connected with said works, are fully and correctly designated thereon.

Richard M. Block
STATE WATER RIGHT SURVEYOR

Subscribed and sworn to before me this 17th day of August, 1959

Donalson Leighton
Notary Public in and for Humboldt County, Nevada
My Comm. Exp: 9/19/61

FILED
Sept. 23, 1959
STATE ENGINEER'S OFFICE

Scale 1" = 300'

MAP

TO ACCOMPANY PROOF OF BENEFICIAL USE UNDER APPLICATION NO. 15652 AND NO. 15683 FOR IRRIGATION & DOMESTIC BY ~ HERSCHELL D. BARBER

CERTIFICATE No. 4925 ISSUED Oct. 22, 1959
CERTIFICATE No. 4926 ISSUED Oct. 22, 1959

82254 82253 15683 File Under → 15652