Sec	Subdivision	Twp	Rge	Acreage	Culture	
17	NW¼ NE¼	44N	34E	37.7	Alfalfa (seed)	
"	NE¼ NE¼	"	"	40.0	" "	
"	SW¼ NE¼	"	"	40.1	Grain	
"	SE¼ NE¼	"	"	40.0	"	
"	NW¼ SE¼	"	"	40.1	"	
"	NE¼ SE¼	"	"	40.0	"	
"	SW¼ SE¼	"	"	40.1	Alfalfa	
"	SE¼ SE¼	"	"	40 0	"	
Total				318.0		

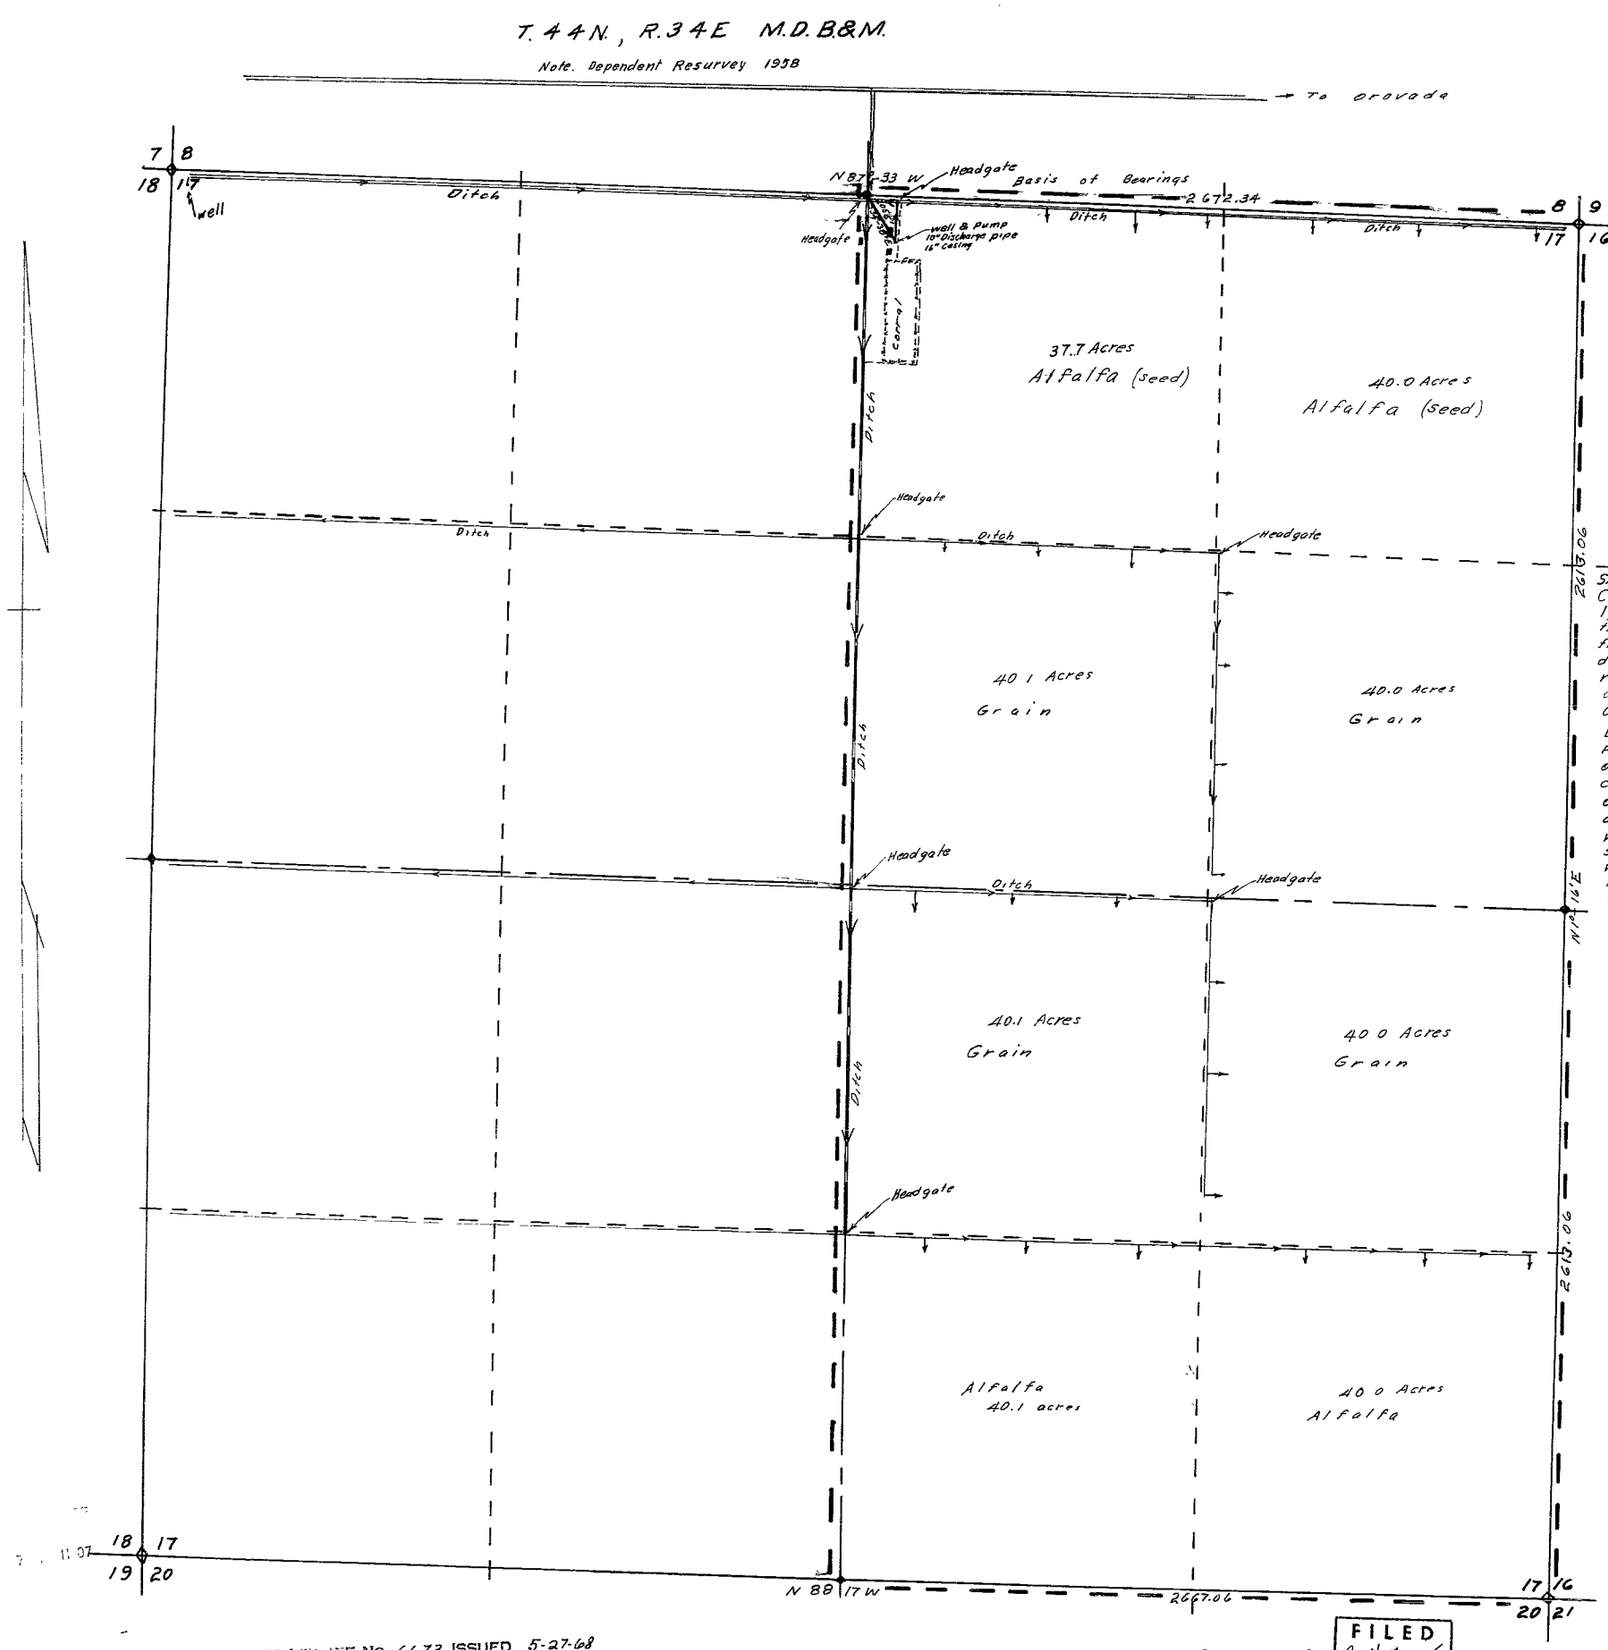

State of Nevada }
County of Humboldt } ss

I, J. R. Caldwell, being first duly sworn, depose and say that this map has been correctly drawn to the designated scale from field notes of a survey made by me between the 21st day of February and the 6th day of April 1965, that it truely and correctly represents the location and extent of the works used to divert water from an underground source, in Humboldt County by Ivan S and Jean H Pearce; Darrell W. and Elva Haag; Ralph M and Ruby Johnson for irrigation and domestic purposes under application No 15690, that the point of diversion, and the location of the diverting channel, the location and extent of lands owned or controled by the applicant upon which water applied for under application No 15690 is used, together with the area and kind of culture in each 40-acre subdivision and the location and names of all other works or streams which are crossed or connected with said works are fully and correctly designated thereon

J R Caldwell
State Water Right Surveyor

Subscribed and sworn to before me this 6th day of April, 1965

William Mcdonald
Notary Public in and for Humboldt County, Nevada

My Commission expires DECEMBER 17, 1967

Scale 1" = 300'

300 0 300 600 900 1200

MAP TO ACCOMPANY PROOF OF BENEFICIAL USE UNDER APPLICATION 15690

By: Ivan S. and Jean H. Pearce, Darrell W. and Elva Haag; Ralph M. and Ruby Johnson.

For: Irrigation and Domestic Purposes and for STOCK WATER APPLICATION
From: an Underground Source in Humbold County, Nevada

22529 CERTIFICATE No. 6673 ISSUED 5-27-68

CERTIFICATE No. 6022 ISSUE April 20, 1966

FILED April 7, 1965
STATE ENGINEER'S OFFICE

15690 ← under 22529