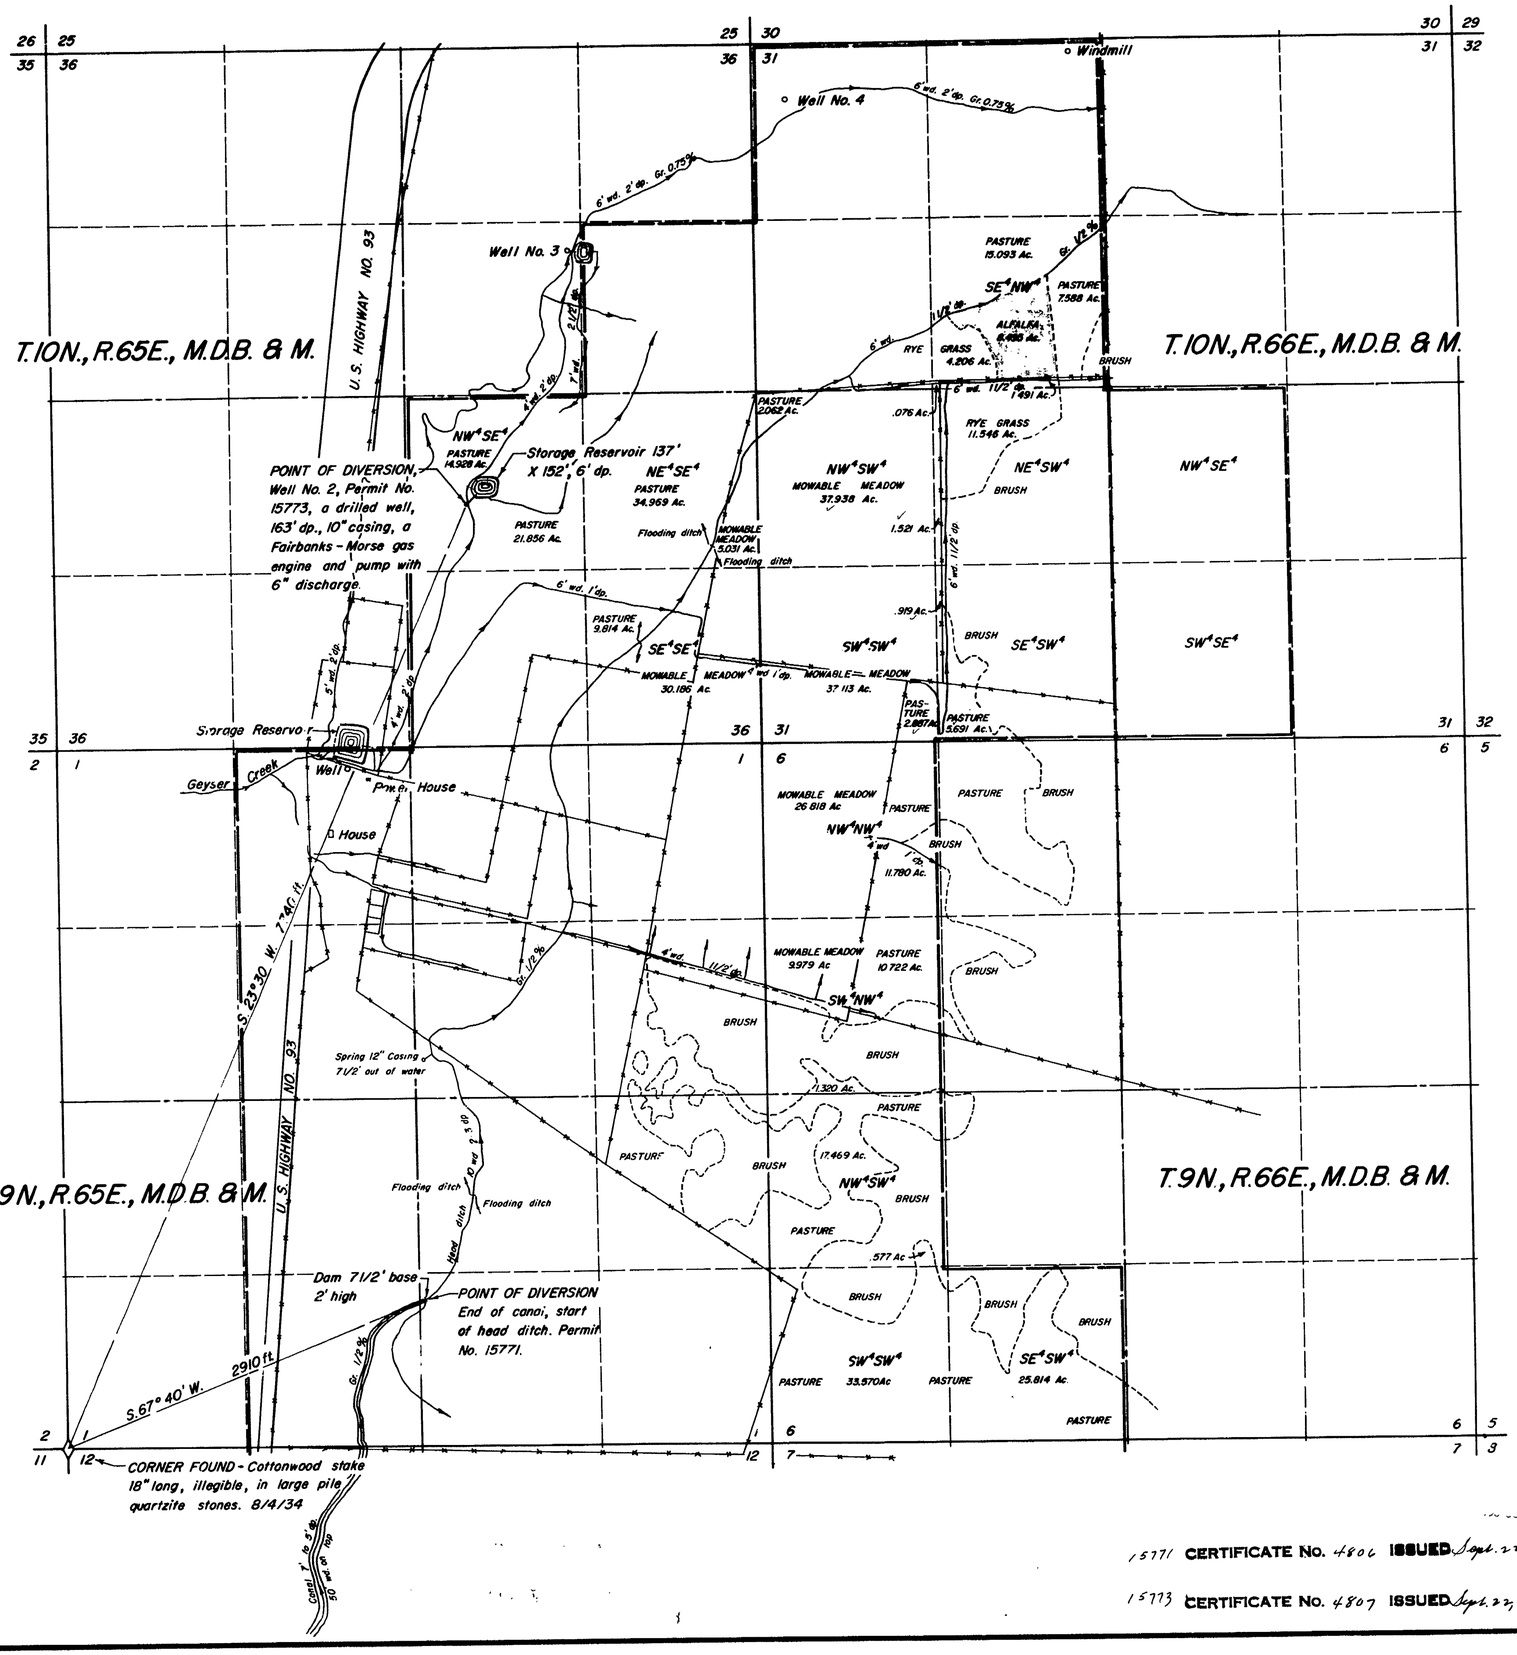

LAND IRRIGATED UNDER PERMIT NO. 15773						
SECTION	SUB-DIVISION	TOWN-SHIP	RANGE	CULTIVATED ACREAGE	DESCRIPTION OF CULTURE	DATE OF FIRST CULTURE
36	NW¼SE¼	T.10N.	R.65E.	36.784	PASTURE	
"	NE¼SE¼	"	"	34.969	"	
"	"	"	"	5.031	MOWABLE MEADOW	
"	SE¼SE¼	"	"	9.814	PASTURE	
"	"	"	"	30.186	MOWABLE MEADOW	
31	NW¼SW¼	T.10N.	R.66E.	2.062	PASTURE	
"	"	"	"	37.938	MOWABLE MEADOW	
"	NE¼SW¼	"	"	11.546	RYE GRASS	
"	"	"	"	1.521	MOWABLE MEADOW	
"	SW¼SW¼	"	"	37.113	"	
"	"	"	"	2.887	PASTURE	
"	SE¼SW¼	"	"	5.691	"	
"	"	"	"	.919	MOWABLE MEADOW	
TOTAL ACREAGE 216.461						

LAND IRRIGATED UNDER PERMIT NO. 15771						
31	SE¼NW¼	T.10N.	R.66E.	22.681	PASTURE	
"	"	"	"	5.697	RYE GRASS	
"	"	"	"	8.495	ALFALFA	
"	"	"	"	.076	MOWABLE MEADOW	
"	NW¼SW¼	"	"	37.938	"	
"	"	"	"	2.062	PASTURE	
"	NE¼SW¼	"	"	1.521	MOWABLE MEADOW	
"	"	"	"	11.546	RYE GRASS	
"	SW¼SW¼	"	"	37.113	MOWABLE MEADOW	
"	"	"	"	2.887	PASTURE	
"	SE¼SW¼	"	"	5.691	"	
"	"	"	"	.919	MOWABLE MEADOW	
36	SE¼SE¼	"	R.65E.	9.814	PASTURE	
"	"	"	"	30.186	MOWABLE MEADOW	
6	NW¼NW¼	T.9N.	R.66E.	26.818	"	
"	"	"	"	11.780	PASTURE	
"	SW¼NW¼	"	"	12.042	"	
"	"	"	"	9.979	MOWABLE MEADOW	
"	NW¼SW¼	"	"	18.046	PASTURE	
"	SW¼SW¼	"	"	33.570	"	
"	SE¼SW¼	"	"	25.814	"	
TOTAL ACREAGE 314.675						
GRAND TOTAL ACREAGE 531.136 ACRES						

STATE OF NEVADA
County of White Pine S.S.

I, Robert W. Millard, being first duly sworn, depose and say that this map, consisting of one sheet, has been correctly drawn to the designated scale from field notes of a survey made under my supervision and direction between the 1st and 20th days of January, 1958; that it truly and correctly represents the location and extent of the works used to divert water from UNDERGROUND SOURCES (Canal P. No. 15771) and UNDERGROUND SOURCES (Well No. 2 P. No. 15773), in White Pine and Lincoln Counties, by FRED TWISSELMANN for irrigation purposes under application No's. 15771 and 15773. That the point of diversion, the location, size and grades of the diverting channel, location and description of all measuring devices, the location and extent of lands owned or controlled by the applicant upon which water applied for under application No's. 15771 and 15773 is used, together with the area and kind of culture in each 40-acre subdivision, and the location and names of all other works or streams which are crossed by or connected with said works are fully and correctly designated thereon.

R. W. Millard
State Water Right Surveyor

Subscribed and sworn to before me this 24th day of January, 1958.

Margaret F. Millard
Notary Public in and for White Pine County, Nevada.
My commission expires February 25, 1961

0 600 1200 1800 2400
SCALE - 1 IN. = 600 FT.

15771 CERTIFICATE No. 4806 ISSUED Sept. 22, 1958

15773 CERTIFICATE No. 4807 ISSUED Sept. 22, 1958

FILED
JUL 9 1986
STATE ENGINEER'S OFFICE

MAP TO ACCOMPANY PROOF OF BENEFICIAL USE UNDER PERMIT No's. 15771 & 15773

FOR IRRIGATION

BY FRED TWISSELMANN

FROM UNDERGROUND SOURCES

SURVEYED BY F. W. MILLARD & SON JANUARY 23, 1958 ELY NEVADA

15771 & 15773