Section	Subdivision	Twp	Range	Cultivated Acreage	Description of culture
1	Lot 1	T. 10 N.	R. 23 E.	40.0	Alfalfa
1	Lot 2	T. 10 N.	R. 23 E.	16.2	"
1	SE4 NE4	T. 10 N.	R. 23 E.	18.3	"
1	SW4 NE4	T. 10 N.	R. 23 E.	11.6	"
6	Lot 4	T. 10 N.	R. 24 E.	24.2	"
6	Lot 5	T. 10 N.	R. 24 E.	0.1	"
36	SE4	T. 11 N.	R. 23 E.	160.0	"

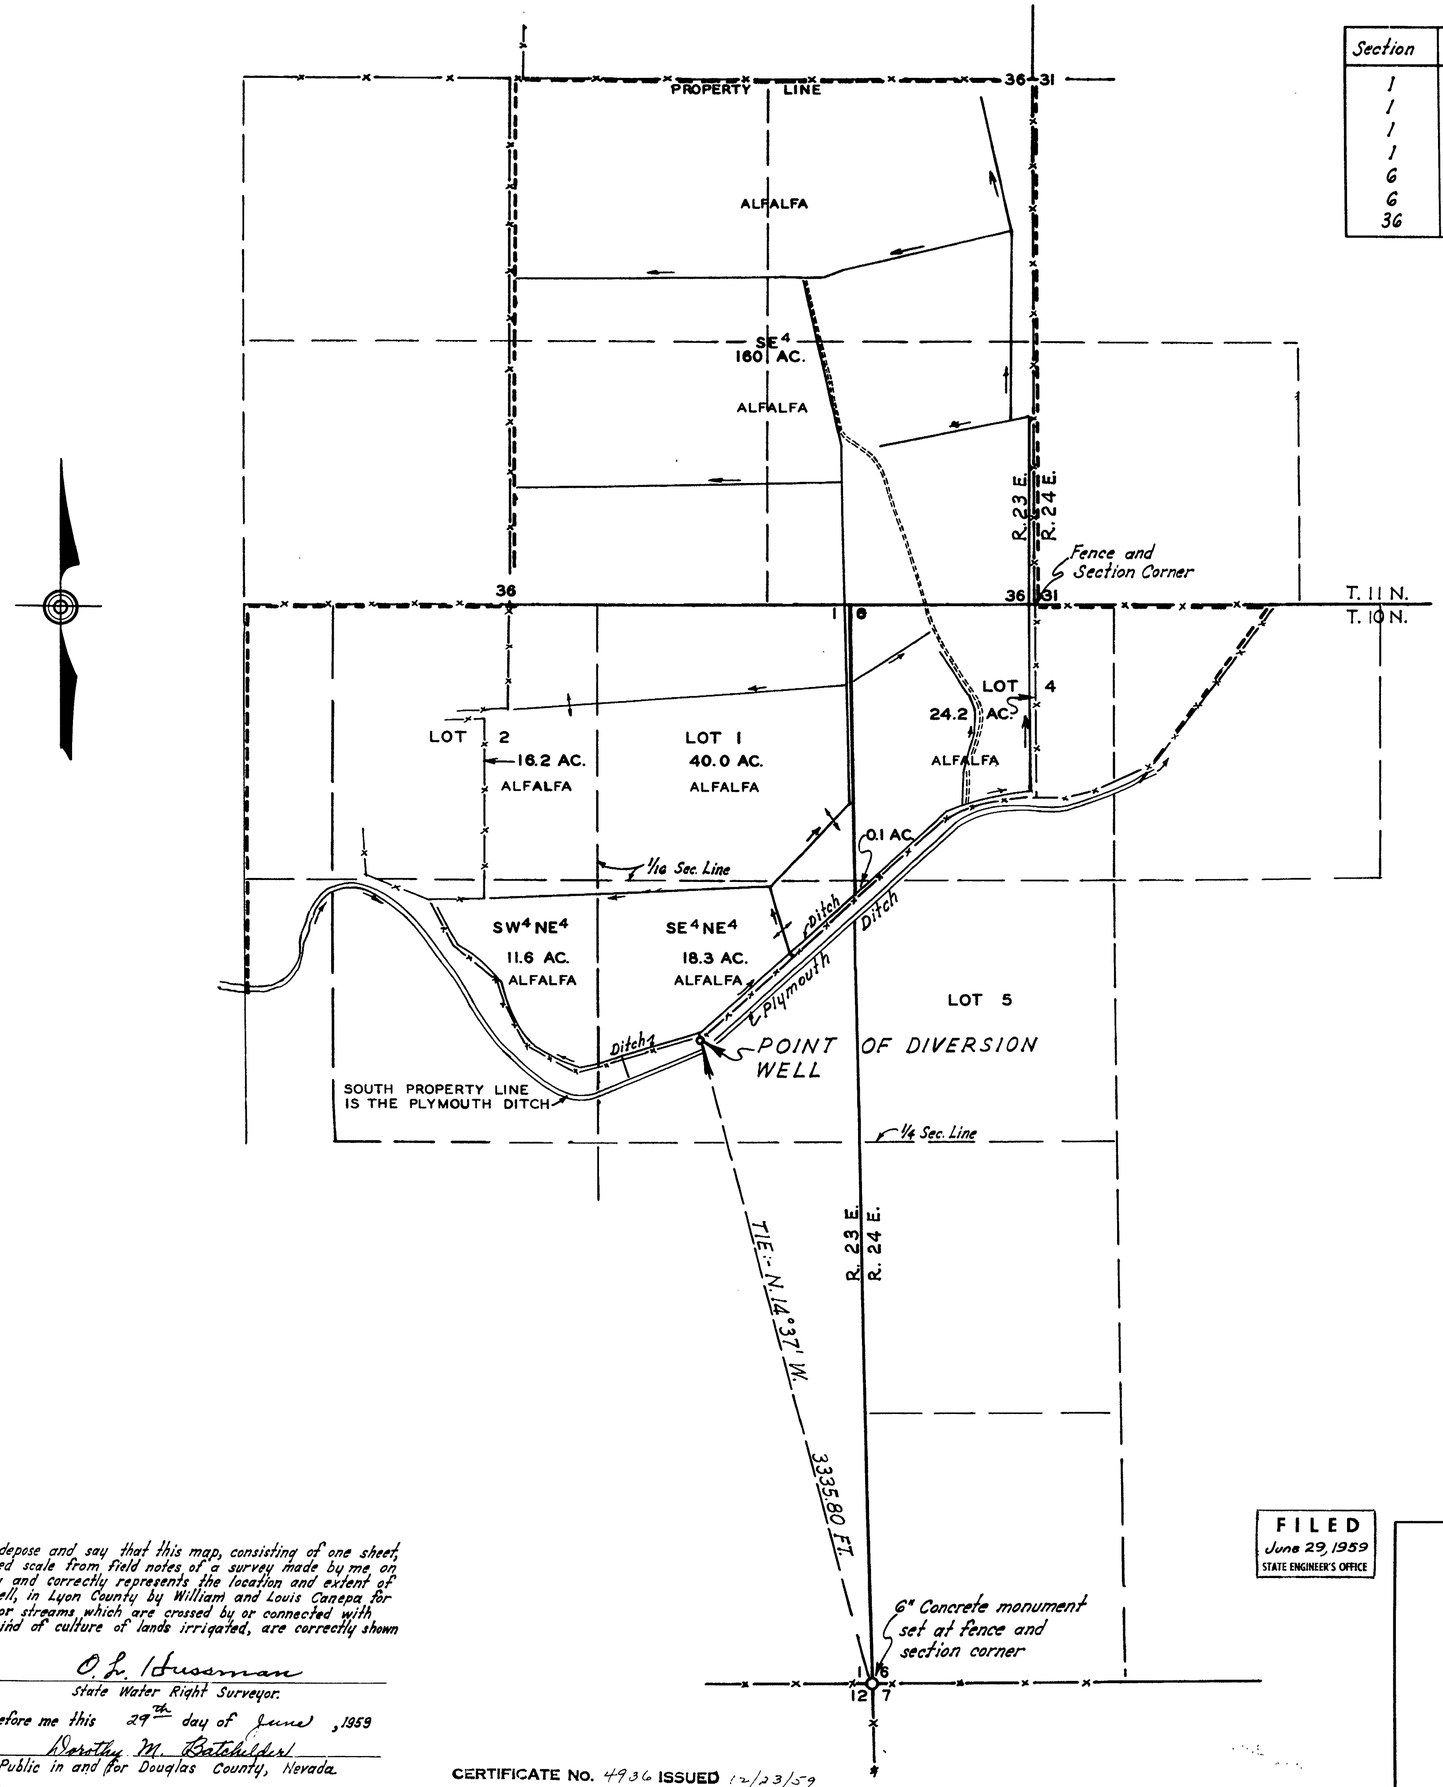

STATE OF NEVADA }
County of Douglas } ss.

I, O. L. Hussman, being first duly sworn, depose and say that this map, consisting of one sheet, has been correctly drawn to the designated scale from field notes of a survey made by me on the 4th day of June, 1959; that it truly and correctly represents the location and extent of the works used to divert water from a well, in Lyon County by William and Louis Canepa for irrigation purposes. That all other works or streams which are crossed by or connected with said works, and the boundary, area and kind of culture of lands irrigated, are correctly shown and designated hereon.

O. L. Hussman
State Water Right Surveyor.

Subscribed and sworn to before me this 29th day of June, 1959

Dorothy M. Batchelder
Notary Public in and for Douglas County, Nevada.

My commission expires August 3, 1961

CERTIFICATE No. 4936 ISSUED 12/23/59

FILED
June 29, 1959
STATE ENGINEER'S OFFICE

MAP
TO ACCOMPANY PROOF OF
APPROPRIATION FOR IRRIGATION
BY

CANEPA BROTHERS
(WILLIAM & LOUIS)

SCALE: 1" = 400'

16477