Sec.	Subdivision	Township	Range	Cultivated acreage	Description of culture	Date of first culture
22	SW¼ SW¼	19 S	53 E	40	Cotton	
22	SE¼ SW¼	19 S	53 E	23	Cotton	
22	SE¼ SW¼	19 S	53E	15	Alfalfa	
27	NE¼ NW¼	19 S	53E	40	Cotton	
27	NW¼ NW¼	19 S	53E	40	Cotton	

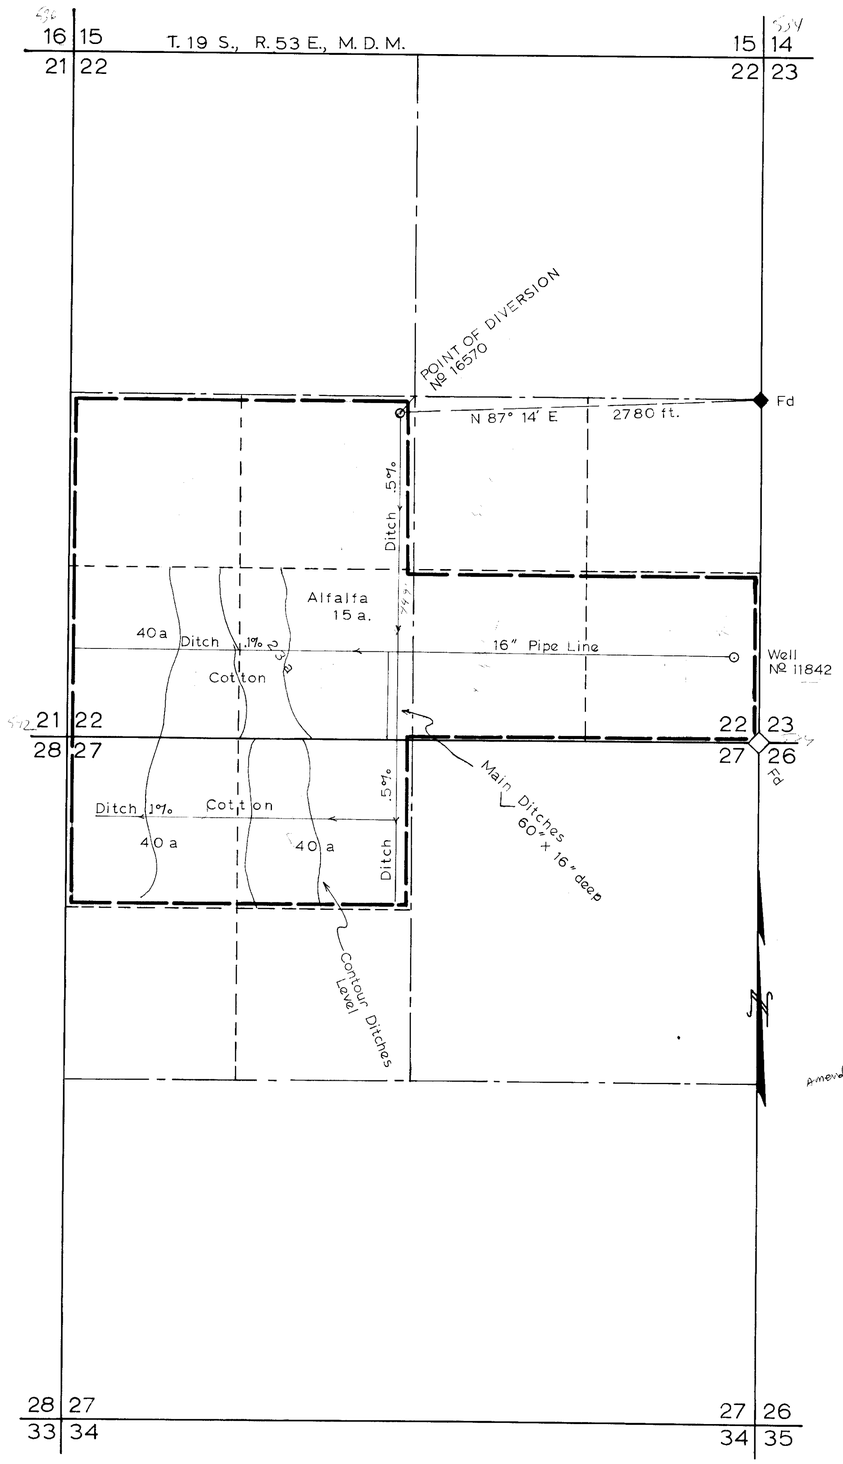

STATE OF NEVADA
COUNTY OF NYE } SS

I, Harry H. Hughes, being first duly sworn, depose and say that this map, consisting of one sheet, has been correctly drawn to the designated scale from field notes of a survey made by me (or under my supervision and direction) between the 1st day of August and the 2nd day of August, 1962; that it truely and correctly represents the location and extent of the works used to divert water from an underground source, in Nye County, by Simpkins–Daniels Ranch, for irrigation purposes, under application number No. 16570. That the point of diversion, the location, size and grades of the diverting channel, location and description of all measuring devices, thelocation and extent of lands owned or controled by the applicant upon which water applied for under application No.16570 are used, together with the area and kind of culture in each 40-acre subdivision, and the location and names of all other works or streams which are crossed by or connected with said works are fully and correctly designated thereon.

Harry H Hughes
State Water Right Surveyor

Subscribed and sworn to before me
this 4th day of Oct., 1962
M. Allen Jacobson
Notary Public in and for Nye County, Nevada

CERTIFICATE NO. 5504 ISSUED April 12, 1963
Amended 5504 1-21-72

SCALE 1 in. = 600 ft.

0 600 1200 1800 2400

FILED
Oct. 8, 1962
STATE ENGINEER'S OFFICE

MAP TO ACCOMPANY
PROOF OF BENEFICIAL USE
UNDER APPLICATION No. 16570
FOR
IRRIGATION
BY
SIMPKINS–DANIELS RANCH
FROM
UNDERGROUND SOURCE

74287 74258 74257 72108 69430 65101 16570