Sec.	Subdivision	Township	Range	Cultivated acreage	Description of culture	Date of first culture
4	SW1/4, SW1/4	4 S.	36 E.	15.1	BARLEY	
4	SE1/4, SW1/4	4 S.	36 E.	20.9	BARLEY	

SW 1/4, SEC. 4, T. 4 S., R. 36 E., M. D. M.
ESMERALDA COUNTY, NEVADA

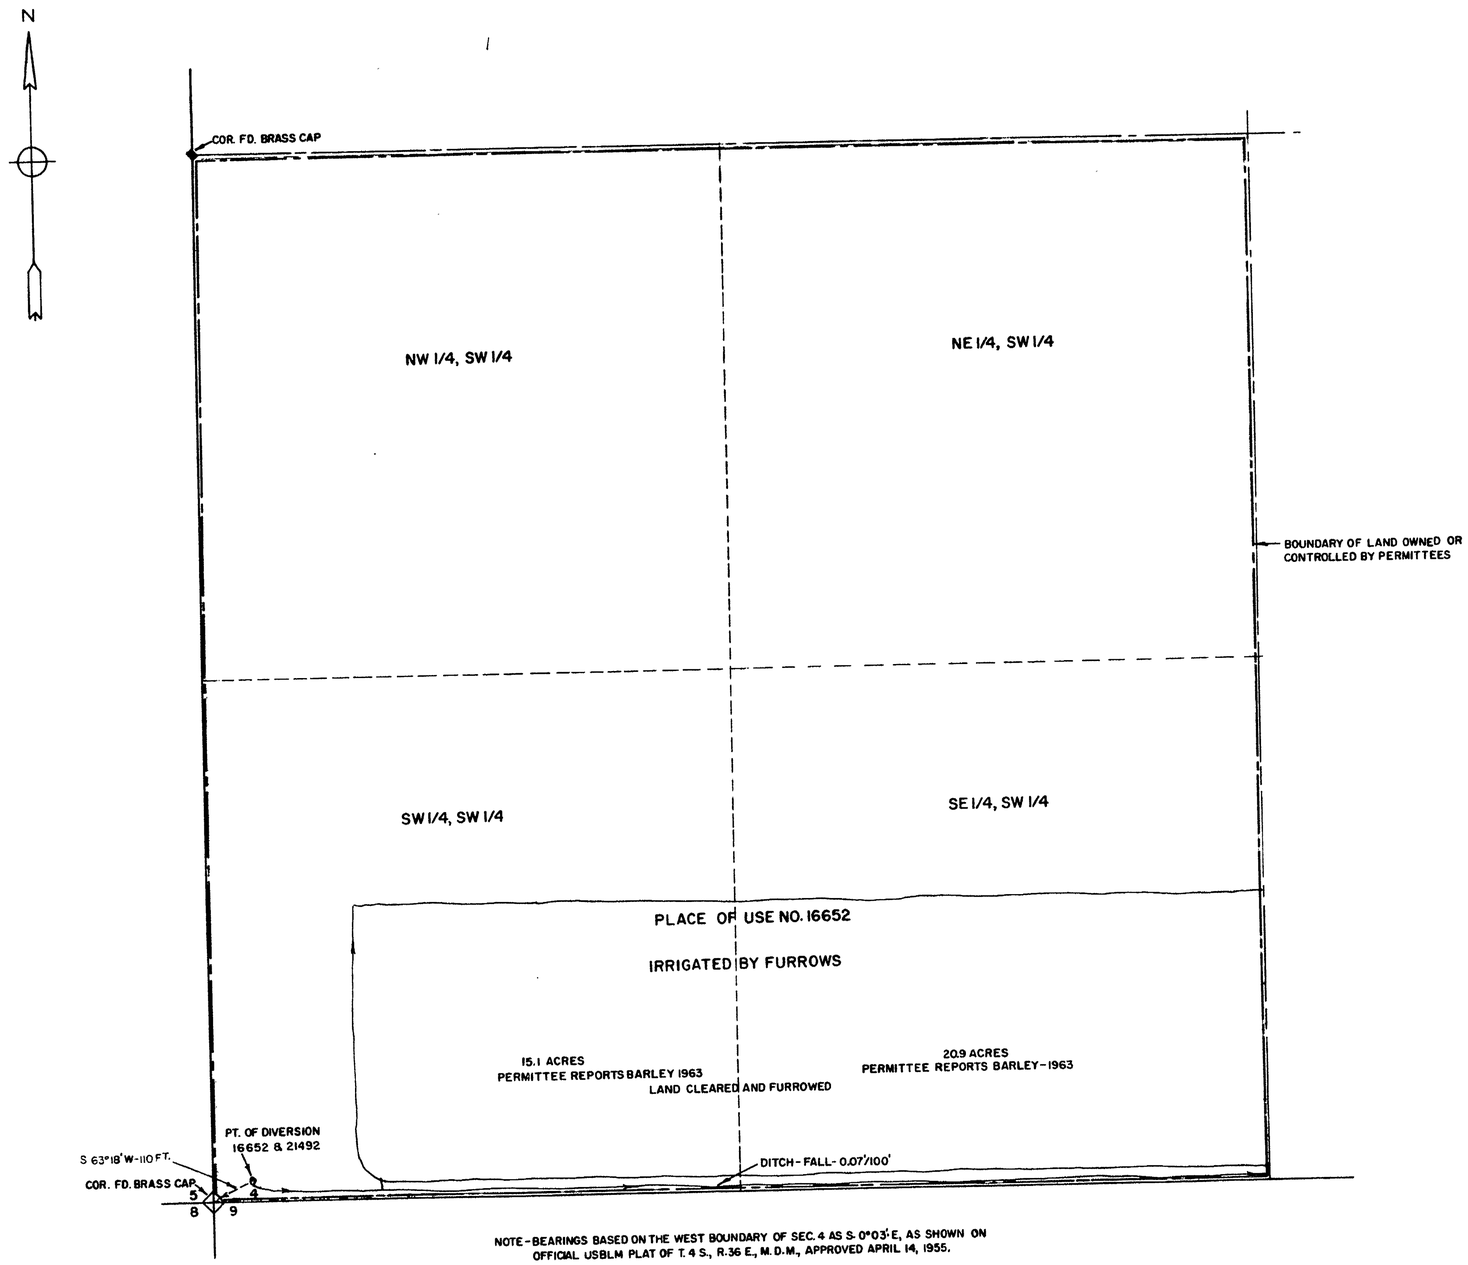

NOTE-BEARINGS BASED ON THE WEST BOUNDARY OF SEC. 4 AS S. 0°03' E, AS SHOWN ON OFFICIAL USBLM PLAT OF T. 4 S., R. 36 E., M. D. M., APPROVED APRIL 14, 1955.

STATE OF NEVADA
COUNTY OF NYE } SS

I, James C. Perkins, Jr., being first duly sworn, depose and say that this map, consisting of one sheet, has been correctly drawn to the designated scale from field notes of a survey made by me (or under my supervision and direction) between the 3rd day of JANUARY and the 5th day of JANUARY, 1966; that it truly and correctly represents the location and extent of the works used to divert water from UNDERGROUND in ESMERALDA CO. by CALVIN MORRISON and GUY L. WEATHERLY for IRRIGATION purposes, under application number No. 21492/16652. That the point of diversion, the location, size and grades of the diverting channel, location and description of all measuring devices, the location and extent of lands owned or controlled by the applicant upon which water applied for under application No. 21492/16652 are used, together with the area and kind of culture in each 40-acre subdivision, and the location and names of all other works or streams which are crossed by or connected with said works are fully and correctly designated thereon.

James C. Perkins, Jr.
State Water Right Surveyor

Subscribed and sworn to before me
this 10 day of January 1966
Emerson F. Titlow
Notary Public in and for Nye County, Nevada

EMERSON F. TITLOW
Notary Public—State of Nevada
Nye County
My Commission Expires April 6, 1969

SCALE 1 in. = 200 ft.

200 0 200 400 600

CERTIFICATE No. 6023 ISSUED April 20, 1966

OFFICE
STATE ENGINEER

FILED
Jan 11, 1966
STATE ENGINEER'S OFFICE

MAP TO ACCOMPANY
PROOF OF BENEFICIAL USE
UNDER APPLICATION No. 21492/16652

FOR
IRRIGATION
BY
CALVIN MORRISON AND GUY L. WEATHERLY
FROM
UNDERGROUND IN ESMERALDA COUNTY

16652