Section	Subdivision	Township	Range	Cultivated Acreage	Description of Culture	Date of First Culture
8	SW NW	2 S.	68 E.	WELL SITE, .014 Acres.		
8	NW SW	2 S.	68 E.	28.564	Grass and Pasture	
8	SW SW	2 S.	68 E.	25.714	" " "	
8	SW SW	2 S.	68 E.	9.305	" " "	
7	SE SE	2 S.	68 E.	7.376	" " "	
18	NE NE	2 S.	68 E.	23.985	" " "	
18	SE NE	2 S.	68 E.	37.582	" " "	
18	SW NE	2 S.	68 E.	6.721	" " "	
18	NE SE	2 S.	68 E.	29.674	" " "	
18	NW SE	2 S.	68 E.	26.818	" " "	
? 18	SW SE	2 S.	68 E.	13.598	" " "	
			Total	209.337		

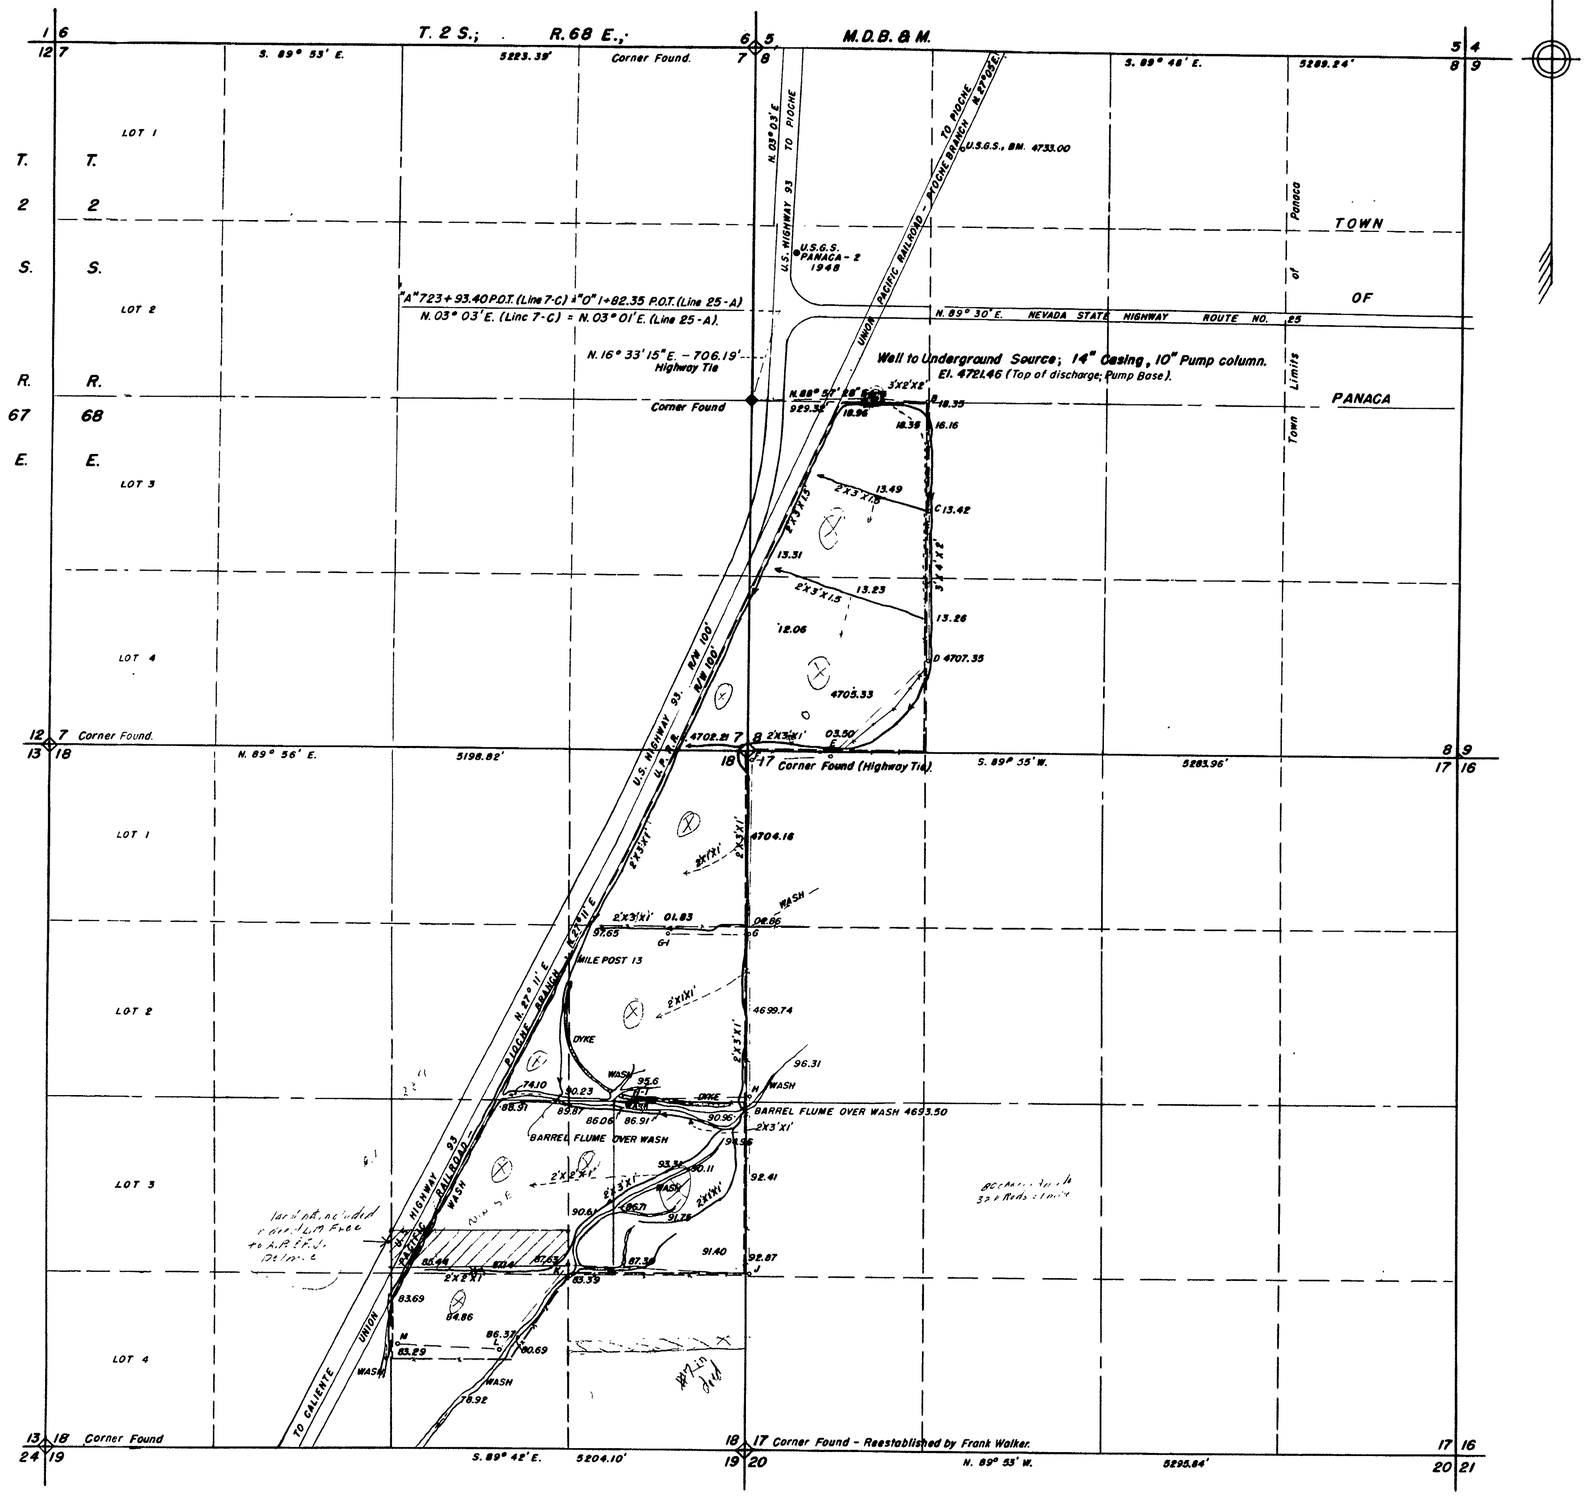

BASIS OF BEARING: U.S.G.S.; PANACA 2, 1948; PANACA AZIMUTH MARK 1944, = 183° 25' 27.9" = N. 3° 25' 28" E.

STATE OF NEVADA,)
County of Lincoln.) SS.

I, Charles E. Thompson, being first duly sworn, depose and say that this map, consisting of one sheet, has been correctly drawn to the designated scale from field notes of a survey made by me between the 1st day of July, and the 11th day of July, 1958; that it truly and correctly represents the location and extent of the works used to divert water from an underground source, in Lincoln County, by Lory M. or Myrtle Joy Free, for irrigation purposes under application No. 16721, ammended to increase acreage. That the point of diversion, the location, size and grades of the diverting channel, location and description of all measuring devices, the location and extent of lands owned or controlled by the applicant upon which water applied for under application No. 16721, and as ammended, is used, together with the area and kind of culture in each 40-acre subdivision, and the location and names of all other works or streams which are crossed by or connected with said works are fully and correctly designated thereon.

Charles E. Thompson
State Water Right Surveyor.

Subscribed and sworn to before me this 7th day of August, 1958.

Notary Public in and for Lincoln County, Nevada.
My commission expires on the 2nd day of July 1962.

SCALE: 1" = 600'
0 600 1200 1800 2400 3000

MAP
TO ACCOMPANY PROOF OF BENEFICIAL USE UNDER
APPLICATION No 16721
FOR IRRIGATION
BY
LORY M. or MYRTLE JOY FREE
OF
1681 NORTH LAMBERT LANE
OF
PROVO, UTAH.

FILED
8-19-58
STATE ENGINEER'S OFFICE

CERTIFICATE No. 4847 ISSUED Jan. 5, 1959

16721