SECTION	SUBDIVISION	TOWNSHIP	RANGE	CULTIVATED ACREAGE	KIND OF CULTURE
17	NE¼-SW¼	41N	35E	14.2	MEADOW
17	NW¼-SE¼	"	"	2.9	"
17	SE¼-SW¼	"	"	7.0	"
17	SW¼-SE¼	"	"	18.1	"
17	SE¼-SE¼	"	"	9.2	"
20	NW¼-NE¼	"	"	1.2	"
20	NE¼-NE¼	"	"	9.7	"
21	NE¼-NW¼	"	"	1.9	"
	NW¼				

GRAND TOTAL AREA IRRIGATED = 64.2 ACRES

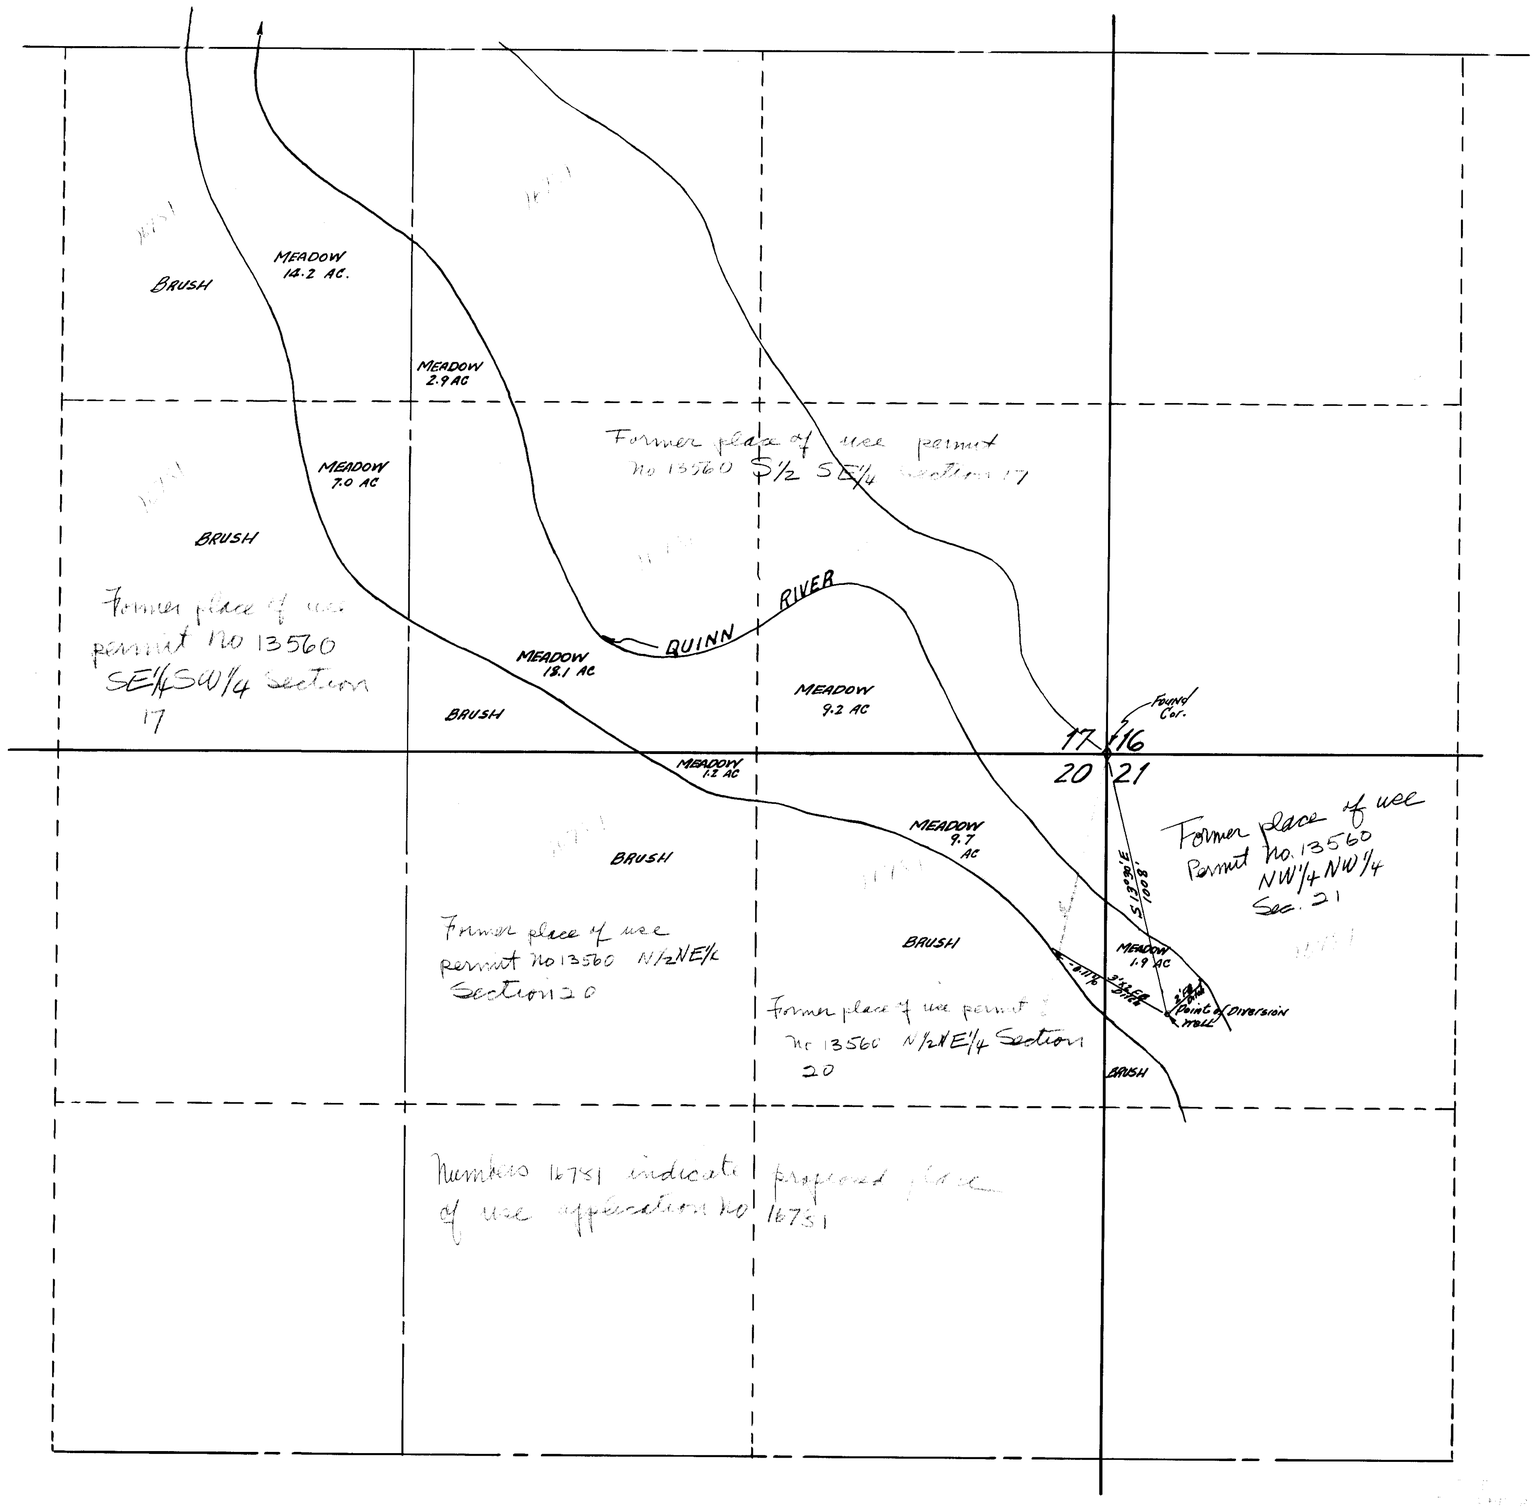

T. 41N., R. 35E., M.D.B.&M.

STATE OF NEVADA
COUNTY OF HUMBOLDT } S. S.

I, Richard M. Black, being first duly sworn, depose and say that this map, consisting of one sheet inclusive has been correctly drawn to the designated scale from field notes of a survey made by me between the 10th day of October and the 14th day of October 1955; that it truly and correctly represents the location and extent of the works used to divert water from underground in Humboldt County, by Clyde Franklin for irrigation purposes under application No. 13560.

That the point of diversion, the location, size and grades of the diverting channel, location and description of all measuring devices, the location and extent of lands owned or controlled by the applicant upon which water applied for under application No. 13560 is used together with the area and kind of culture in each 40-acre subdivision and the location and names of all other works or streams which are crossed by or connected with said works are fully and correctly designated thereon.

Richard M. Black
STATE WATER RIGHT SURVEYOR

Subscribed and sworn to before me this 20th day of October, 1955.

Houston Leighton
Notary Public in and for said County of Humboldt

My Comm. Exp.: 9-21-57
Notary Public in and for Humboldt County, Nevada

300 200 100 0 300 600
SCALE 1" = 300 FT.

S

MAP

TO ACCOMPANY PROOF OF BENEFICIAL USE UNDER APPLICATION NO. 13560 FOR IRRIGATION BY ~ CLYDE FRANKLIN FROM UNDERGROUND

Certificate No. 4638 Issued Jan 29 1958

FILED
NOV 3 0 1955
STATE ENGINEER'S OFFICE

81882 81857 79830 78066 16781